FED. ROAD DIST. NO.	STATE	FEDERAL AID PROJ. NO.	FISCAL YEAR	SHEET NO.	TOTAL SHEETS
HAWAII	HAW.	ER-19(001)	2018	20	28

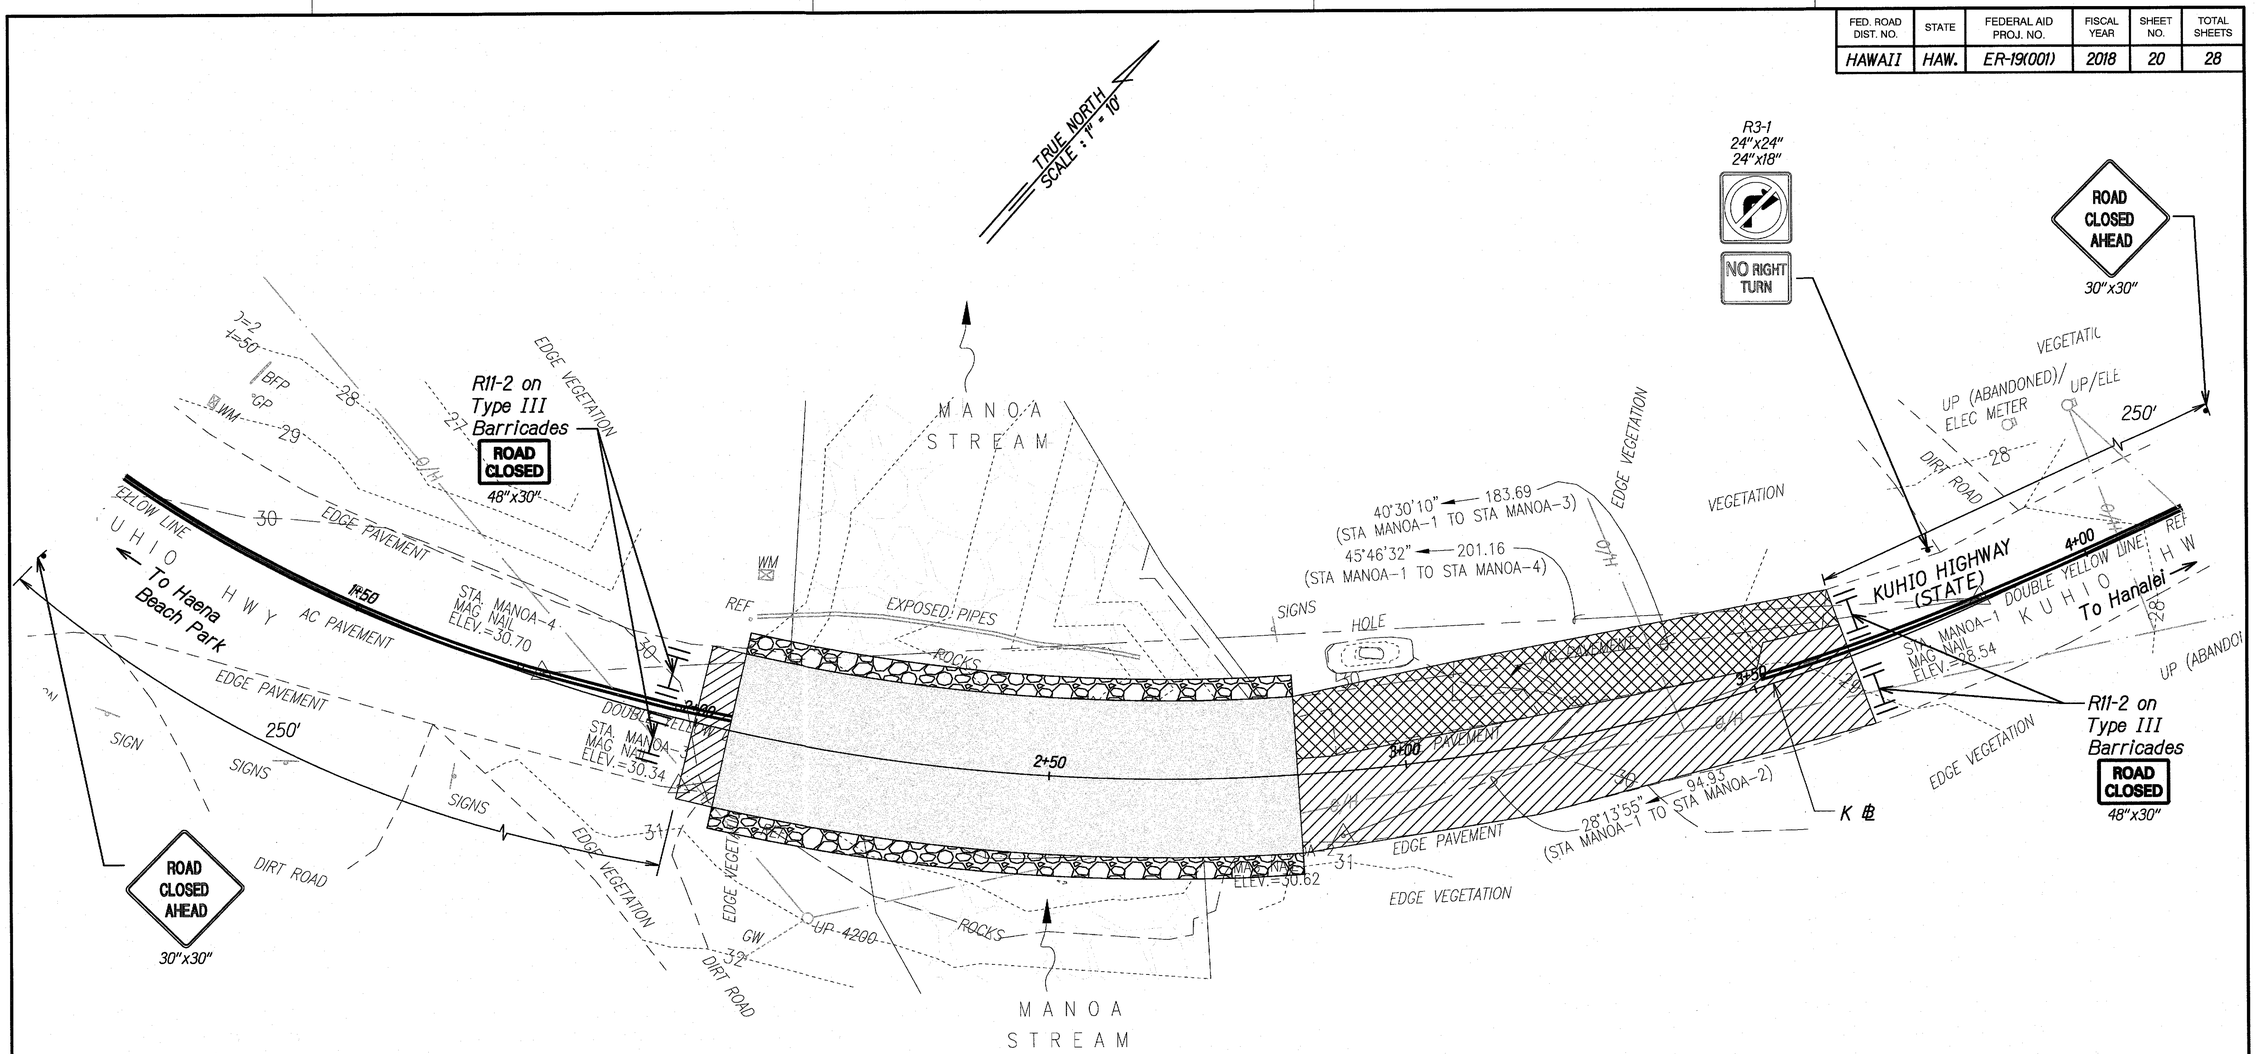

PLAN

Scale: 1"=10'

ORIGINAL PLAN	SURVEY PLOTTED BY	DATE
	DRAFT BY	
	TRACED BY	
NOTE BOOK	DESIGNED BY	
	QUANTITIES BY	
No.	CHECKED BY	

STATE OF HAWAII
DEPARTMENT OF TRANSPORTATION
HIGHWAYS DIVISION

TRAFFIC CONTROL

KAUAI EMERGENCY FLOOD REPAIRS & CLEANUP
AT VARIOUS LOCATIONS APRIL 2018, RTE 560
Proj. No. ER-19(001)

Scale: 1"=20' Date: Sept. 2018

SHEET No. TC-2 OF 2 SHEETS