FED. ROAD DIST. NO.	STATE	PROJ. NO.	FISCAL YEAR	SHEET NO.	TOTAL SHEETS
HAWAII	HAW.	BD-63-381, Unit 1	1969	7	8

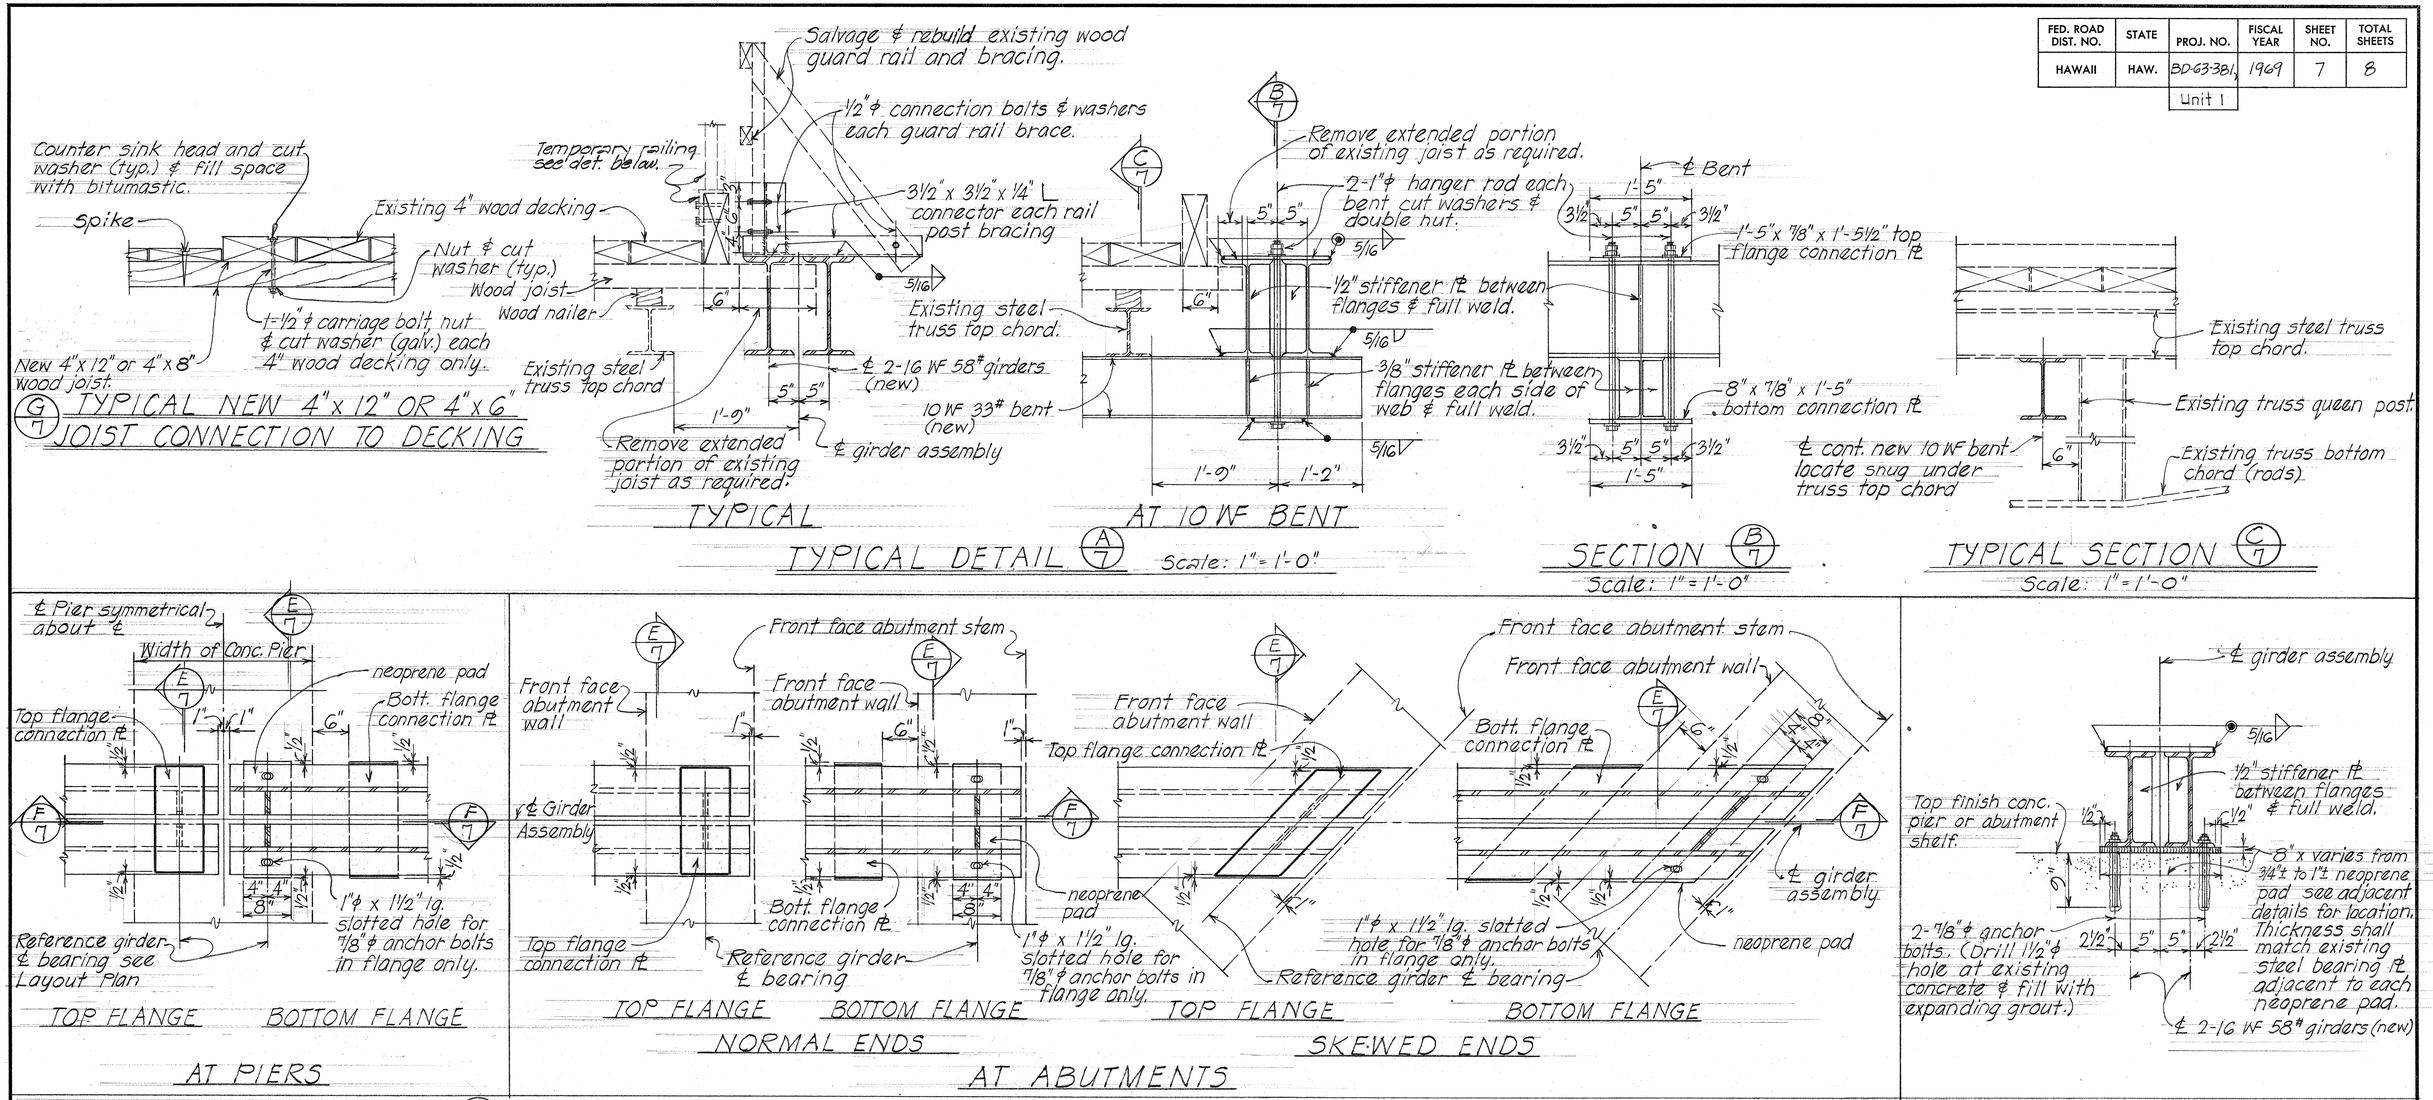

NOTE:
1. No traffic shall be allowed on bridges without railing.
2. The contractor may use alternate method for the temporary railing with the approval of the Engineer.
3. All temporary railings shall be incidental to structural steel and will not be paid for separately.

ORIGINAL PLAN		DATE
	SURVEY PLOTTED BY	
	DRAWN BY R.S.	Oct. 1968
	TRACED BY N.N.	Oct. 1968
	DESIGNED BY	
NOTE BOOK	QUANTITIES BY	
No.	CHECKED BY F.Y. ITO	Oct. 1968

STATE OF HAWAII
DEPARTMENT OF TRANSPORTATION
HIGHWAYS DIVISION

BRIDGE IMPROVEMENT

WAINIHA BRIDGES No 1, 2, 3-A, 3-B

TYPICAL DETAILS

Proj. No. BD-63-381, U-1 Oct. 1968

SHEET No. 7 OF 8 SHEETS

PRINTED ON NO. 1000H CLEARPRINT