FED. ROAD DIST. NO.	STATE	FED. AID PROJ. NO.	FISCAL YEAR	SHEET NO.	TOTAL SHEETS
HAWAII	HAW.	56A-07-70	1969	1	11

INDEX TO DRAWINGS

SHEET NO	DESCRIPTION
1	TITLE SHEET
2-4	PLANS
5-11	MISCELLANEOUS DETAILS

STATE OF HAWAII

DEPARTMENT OF TRANSPORTATION

HIGHWAYS DIVISION

PLANS FOR

INITIAL IMPROVEMENTS
KAUAI BELT ROAD
PHASE I

Kahili to Haena

PROJ. NO. 56A-07-70

DISTRICT OF HANALEI
ISLAND OF KAUAI

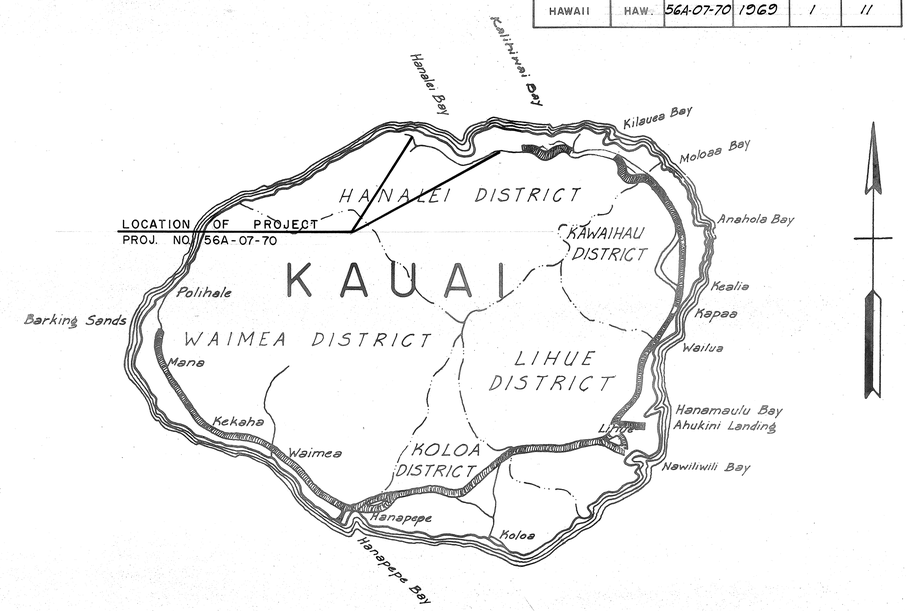

FEDERAL AID PROJECTS PREVIOUSLY CONSTRUCTED OR UNDER CONSTRUCTION

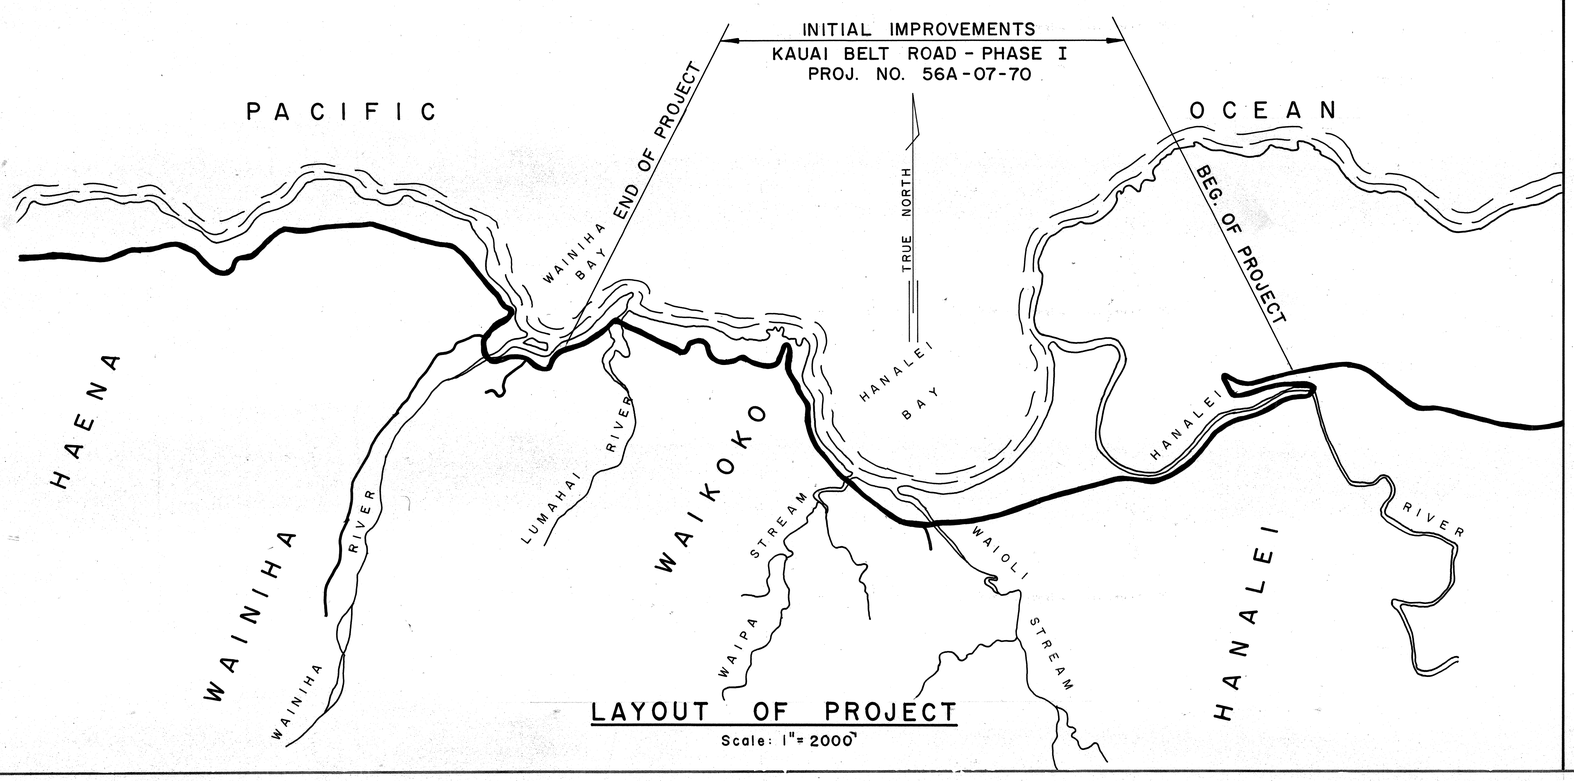

LAYOUT OF PROJECT

Scale: 1" = 2000'

ORIGINAL PLAN	SURVEY PLOTTED BY: DRAWN BY: DESIGNED BY: TRACED BY: QUANTITIES BY: QUANTITIES CHECKED BY: CHECKED BY:	DATE
NOTE BOOK No.		

KAUAI DISTRICT — Ronald Tsuzuki — 5475.301 — APRIL, 1970
Designed by — PS & E by — Phone — Date

DEPARTMENT OF TRANSPORTATION
STATE OF HAWAII

APPROVED:

E. Alvey Wright — 4/27/70
for DIR. OF TRANSPORTATION — DATE

PRINTED ON ULTRAGEN 150M AGEPROOF