FED. ROAD DIST. NO.	STATE	PROJ. NO.	FISCAL YEAR	SHEET NO.	TOTAL SHEETS
HAWAII	HAW.	560A-01-23M	2023	10	11

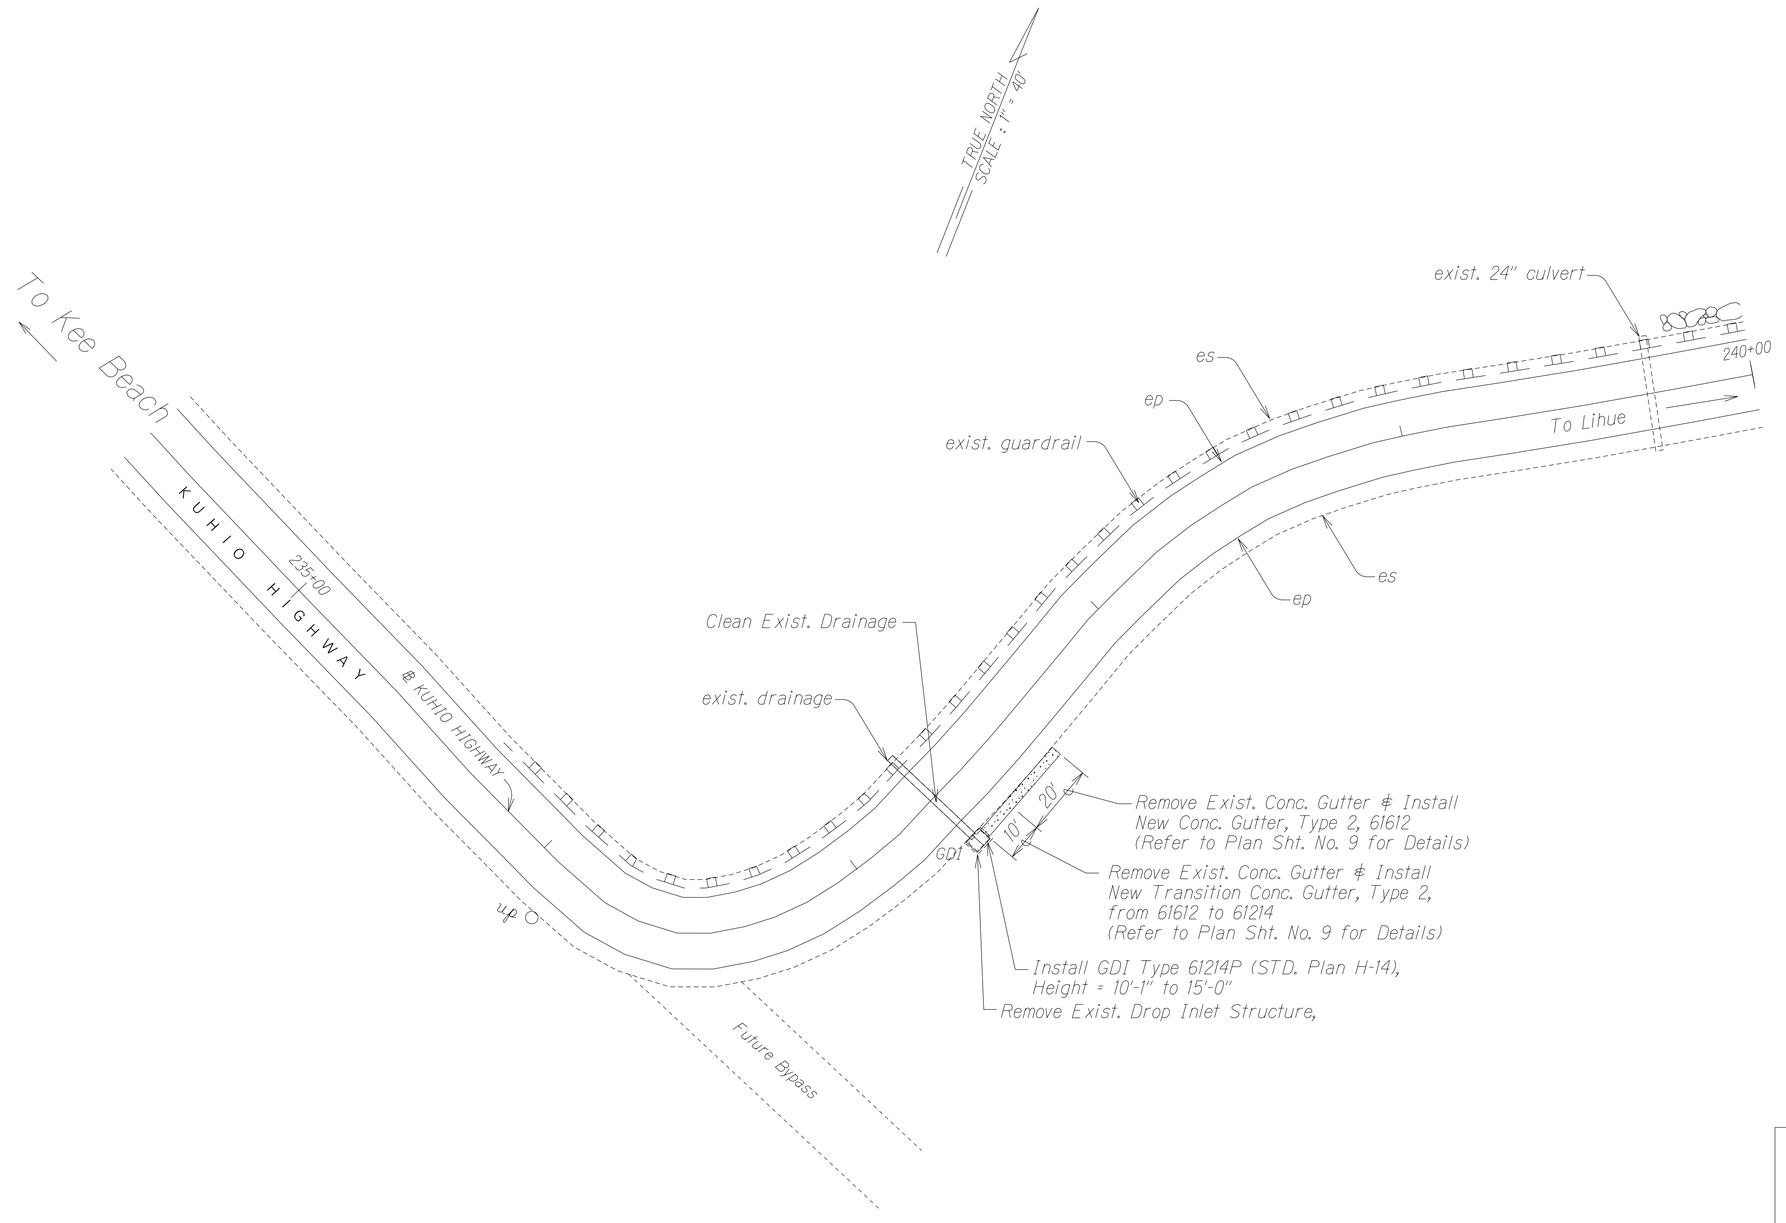

ORIGINAL PLAN	SURVEY PLOTTED BY	DATE
	DRAWN BY X	
NOTE BOOK	TRACED BY	
	DESIGNED BY X	
No. kpdsgn	QUANTITIES BY	
	CHECKED BY	

0 20 40 80
Scale in Hundred Feet

STATE OF HAWAII
DEPARTMENT OF TRANSPORTATION
HIGHWAYS DIVISION

ROADWAY PLAN

KUHIO HIGHWAY (ROUTE 560)
DRAINAGE IMPROVEMENTS
Vicinity of Mile Post 5.50
Project No. 560A-01-23M

Scale: 1"=20' Date: May 2023

SHEET No. 1 OF 1 SHEETS