FED. ROAD DIST. NO.	STATE	PROJ. NO.	FISCAL YEAR	SHEET NO.	TOTAL SHEETS
HAWAII	HAW.	LT-K-05-78		21	22

PHASE III

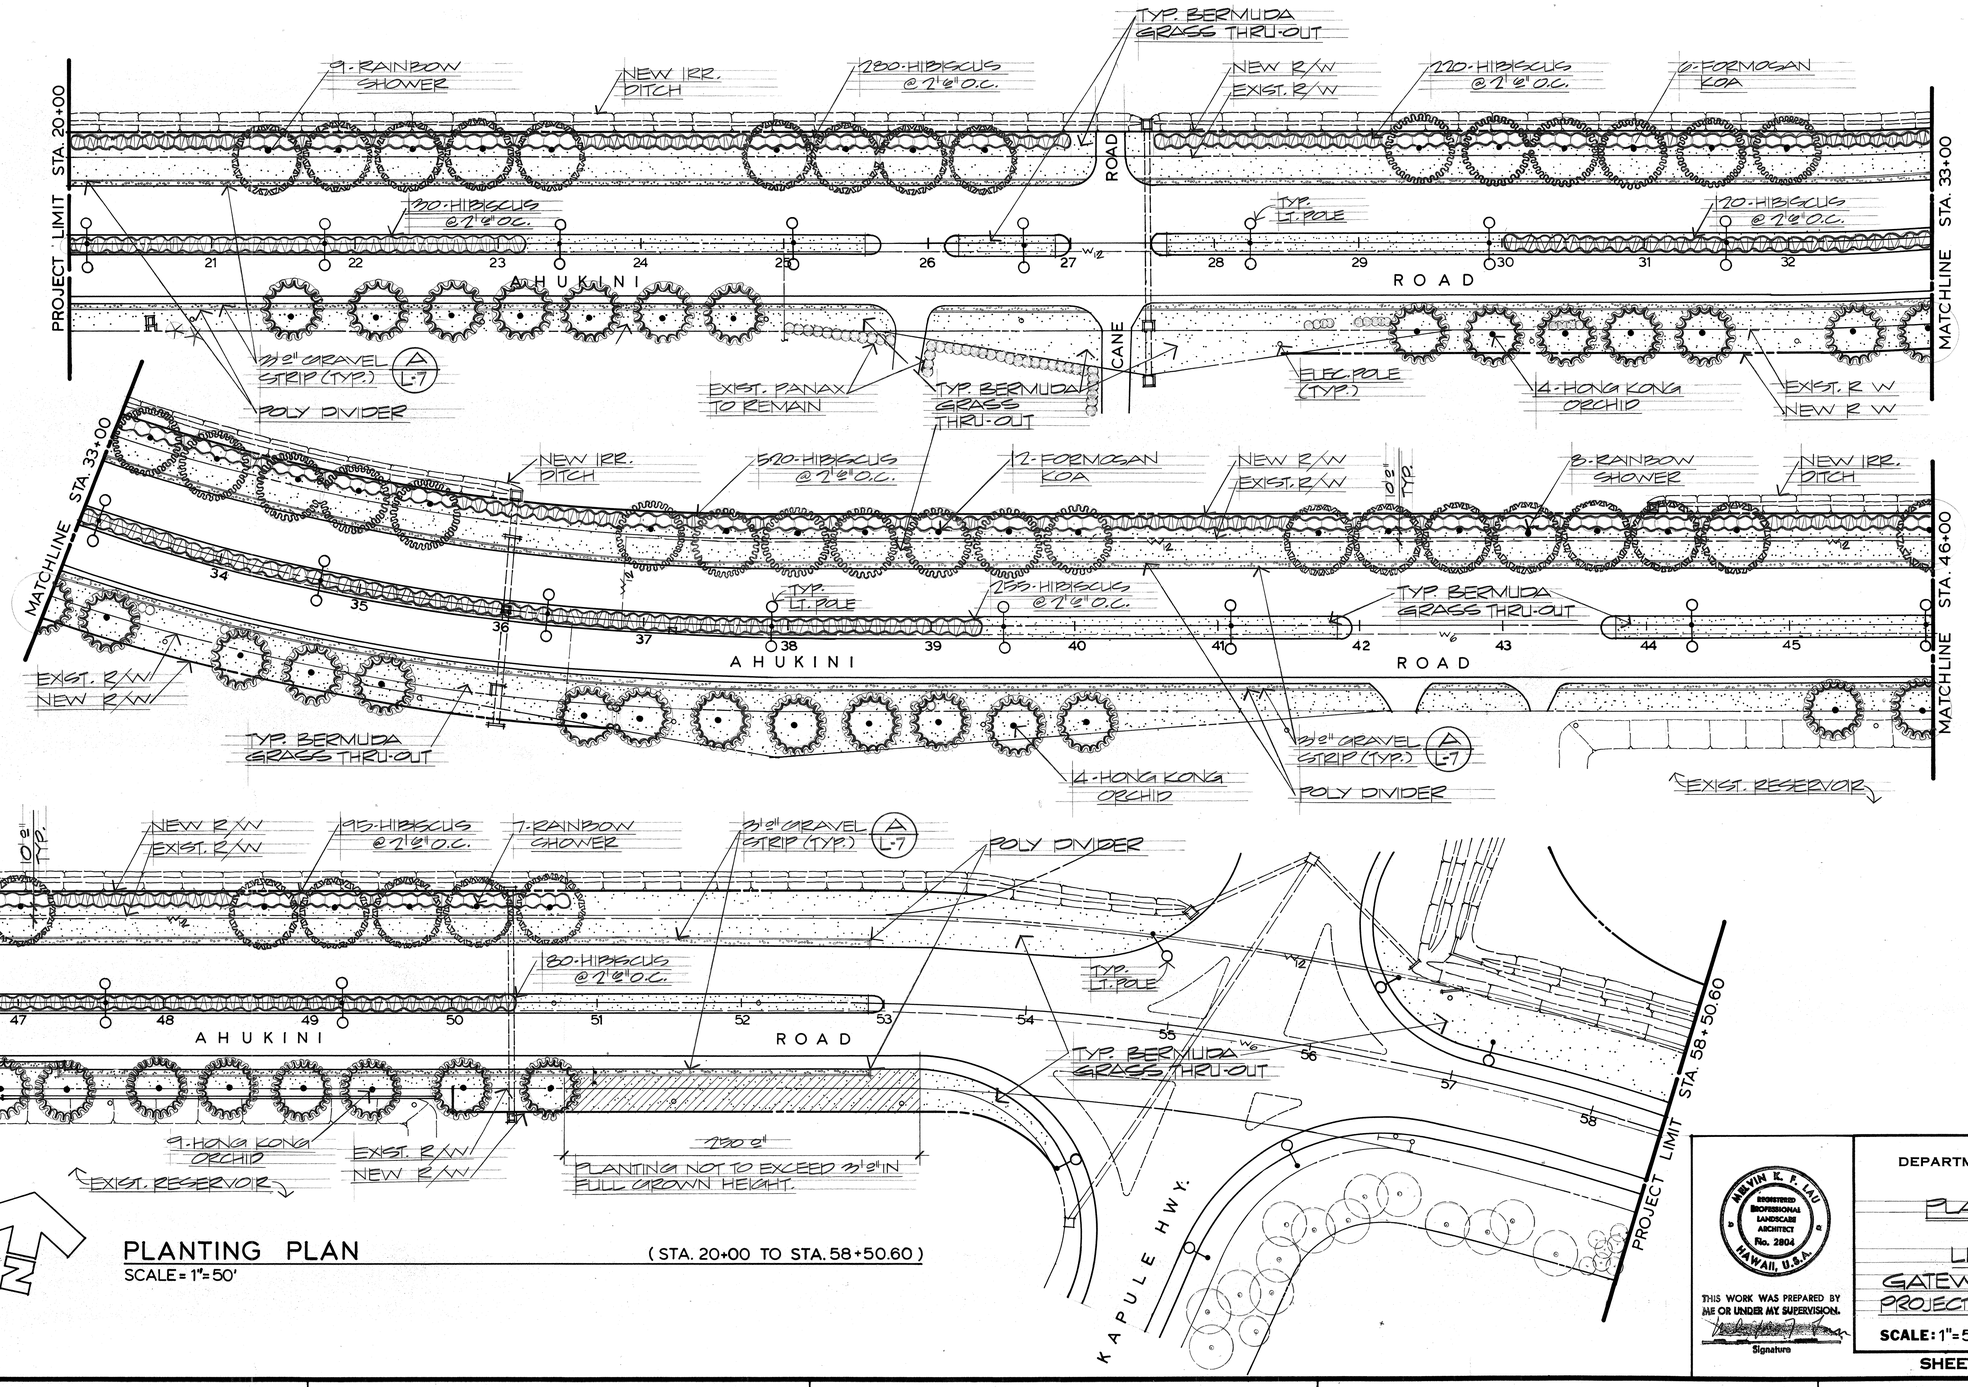

PLANTING PLAN

SCALE = 1"=50'

(STA. 20+00 TO STA. 58+50.60)

ORIGINAL PLAN	
SURVEY PLOTTED BY	
DRAWN BY	
TRACED BY	
DESIGNED BY	
NOTE BOOK	
QUANTITIES BY	
CHECKED BY	
No.	DATE

MELVYN K. F. LAU
REGISTERED PROFESSIONAL LANDSCAPE ARCHITECT
No. 2804
HAWAII, U.S.A.

THIS WORK WAS PREPARED BY ME OR UNDER MY SUPERVISION.

Signature

STATE OF HAWAII
DEPARTMENT OF TRANSPORTATION
HIGHWAYS DIVISION

PLANTING PLAN

LIHUE AIRPORT
GATEWAY BEAUTIFICATION
PROJECT NO. LT-K-05-78 PHASE II

SCALE: 1"=50' DATE:

SHEET No. L-6 OF 7 SHEETS