FED. ROAD DIST. NO.	STATE	PROJ. NO.	FISCAL YEAR	SHEET NO.	TOTAL SHEETS
HAWAII	HAW.	LT-K-05-78		4	16

PHASE II-B

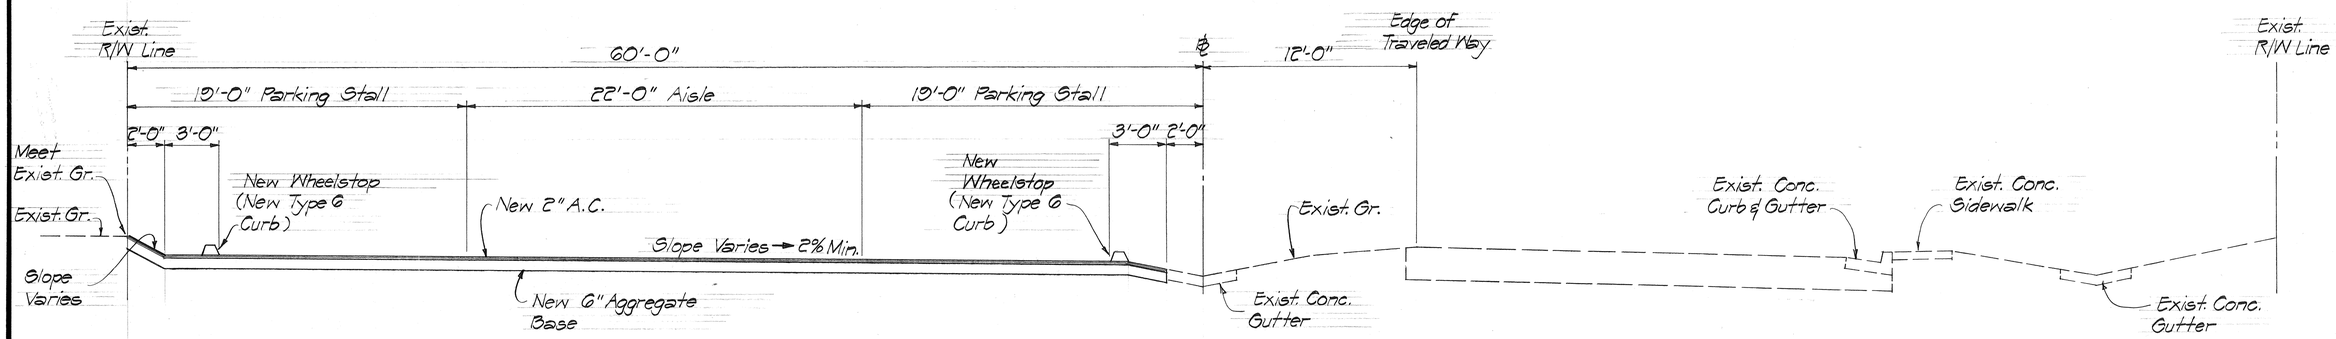

STA. 0+85± to STA. 2+13±

TYPICAL SECTION B

Scale: 1/4"=1'-0"

C-3 | C-3

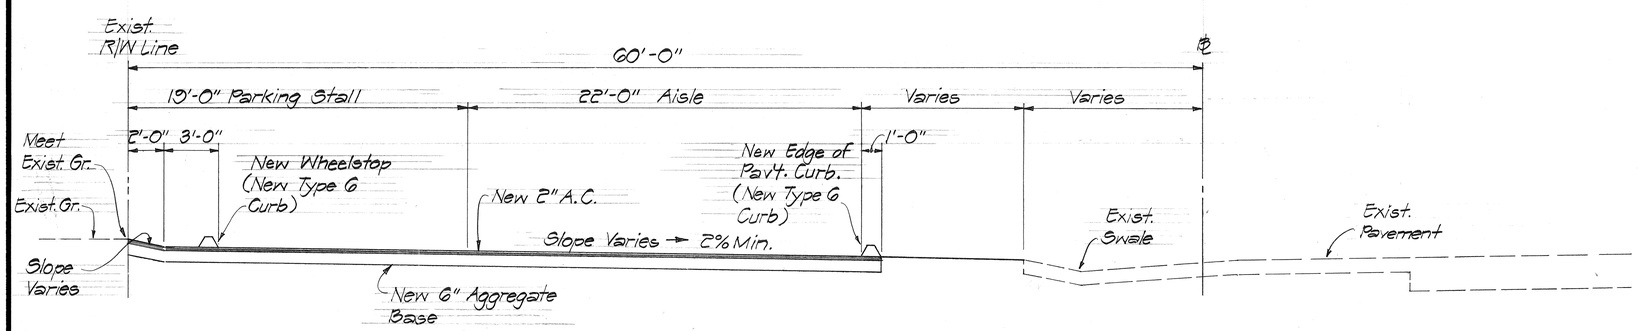

STA. (-)0+02± to STA. 0+72±

TYPICAL SECTION A

Scale: 1/4"=1'-0"

C-3 | C-3

ORIGINAL PLAN	SURVEY PLOTTED BY	DATE
	DRAWN BY	
	TRACED BY	
NOTE BOOK	DESIGNED BY	
No.	QUANTITIES BY	
	CHECKED BY	

REGISTERED PROFESSIONAL ENGINEER No. 664-C HAWAII, U.S.A.

THIS WORK WAS PREPARED BY ME OR UNDER MY SUPERVISION.

STATE OF HAWAII
DEPARTMENT OF TRANSPORTATION
HIGHWAYS DIVISION

TYPICAL SECTIONS

LIHUE AIRPORT
GATEWAY BEAUTIFICATION
PROJECT NO. LT-K-05-78 PHASE II-B
SCALE: AS SHOWN DATE:

SHEET No. C-3 OF 5 SHEETS