FED. ROAD DIST. NO.	STATE	PROJ. NO.	FISCAL YEAR	SHEET NO.	TOTAL SHEETS
HAWAII	HAW.	570A-01-15M	2016	17	18

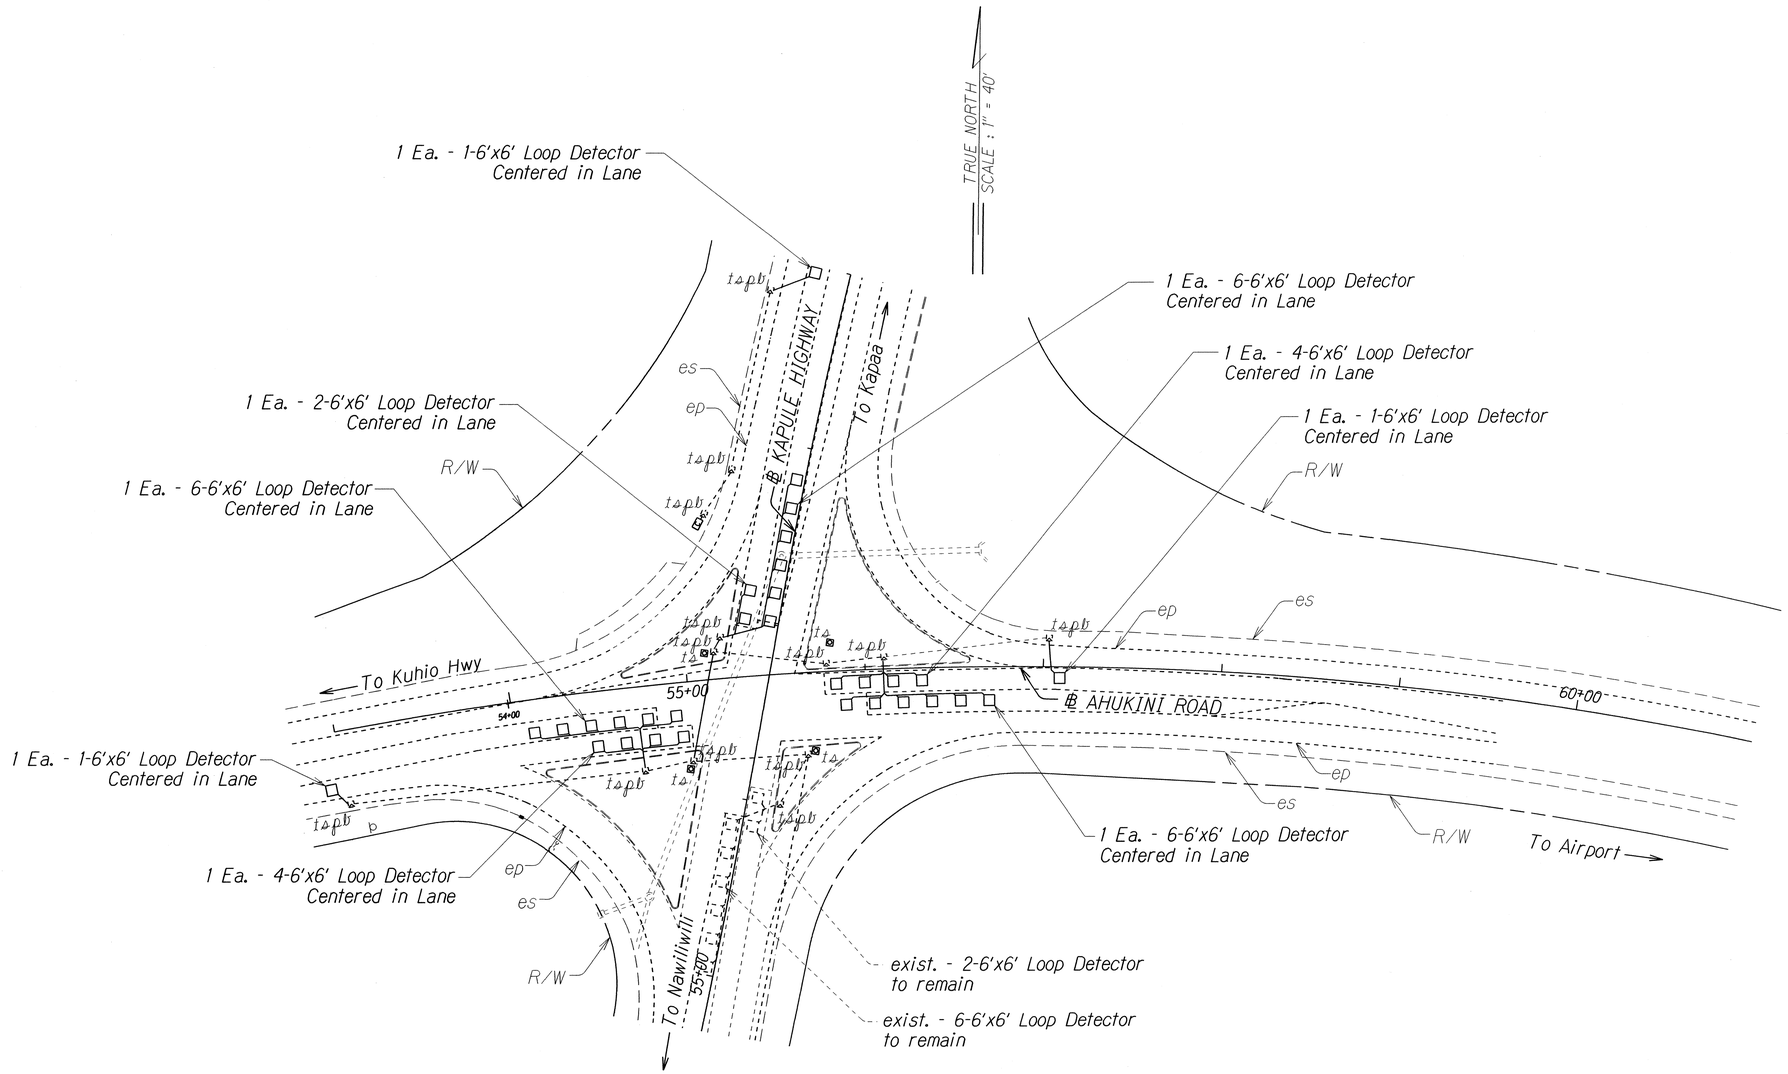

Notes:

1. Refer to HDOT Standard Plan TE-34 & TE-35 for loop detector and ducts details and notes.
2. Install new cable/conduit from sensor loop to traffic signal pullbox. Existing conduit between traffic signal pullbox shall remain.
3. Traffic signal system at the intersection shall remain operational during the construction and a temporary traffic signal system shall be provided as required to maintain operation. Contractor shall obtain approval from the HDOT for any temporary traffic signal system prior to modifications to the existing traffic signal system.
4. Loop detectors shall be installed before paving works.

STATE OF HAWAII
DEPARTMENT OF TRANSPORTATION
HIGHWAYS DIVISION

LOOP DETECTOR PLAN

AHUKINI ROAD RESURFACING
Vicinity of Kapule Highway
Proj. No. 570A-01-15M

Scale: 1"=40' Date: April 2015

SHEET No. 1 OF 1 SHEETS

ORIGINAL PLAN	SURVEY PLOTTED BY	DATE
	DRAWN BY	
	TRACED BY	
NOTE BOOK No.	DESIGNED BY	
3ahu1ip01.dgn	QUANTITIES BY	
	CHECKED BY	