| FED. ROAD DIST. NO. | STATE | FED. AID PROJ. NO. | FISCAL YEAR | SHEET NO. | TOTAL SHEETS |
|---|---|---|---|---|---|
| HAWAII | HAW. | 580A-01-22M | 2023 | 1 | 26 |

580

INDEX TO DRAWINGS


| SHEET NO. | DESCRIPTION |
|---|---|
| 1 | TITLE SHEET |
| 2 | STANDARD PLANS SUMMARY |
| 3-4 | GENERAL NOTES AND LEGENDS |
| 5-7 | WATER POLLUTION AND EROSION CONTROL NOTES |
| 8-10 | TYPICAL SECTIONS |
| 11 | WIDENING AND CURVE DATA |
| 12-16 | ROADWAY PLANS |
| 17 | GUARDRAIL DETAILS AND NOTES |
| 18 | MIDWEST GUARDRAIL SYSTEM WITH NO OFFSET BLOCK |
| 19 | PAVEMENT MARKING LEGEND, DETAILS AND NOTES |
| 20-24 | PAVEMENT MARKING AND TRAFFIC SIGNING PLANS |
| 25 | MISCELLANEOUS DETAILS |
| 26 | LOW SPEED UNDIVIDED HIGHWAY WORK ZONE SAFETY PLAN, NOTES AND DETAILS |


STATE OF HAWAII

# DEPARTMENT OF TRANSPORTATION

HIGHWAYS DIVISION

HONOLULU, HAWAII

PLANS FOR

# KUAMOO ROAD RESURFACING

## VICINITY OF UH AGRICULTURAL EXPERIMENT STATION TO END OF KUAMOO RD

## PROJECT NO. 580A-01-22M

DISTRICT OF KAWAIHAU

ISLAND OF KAUAI

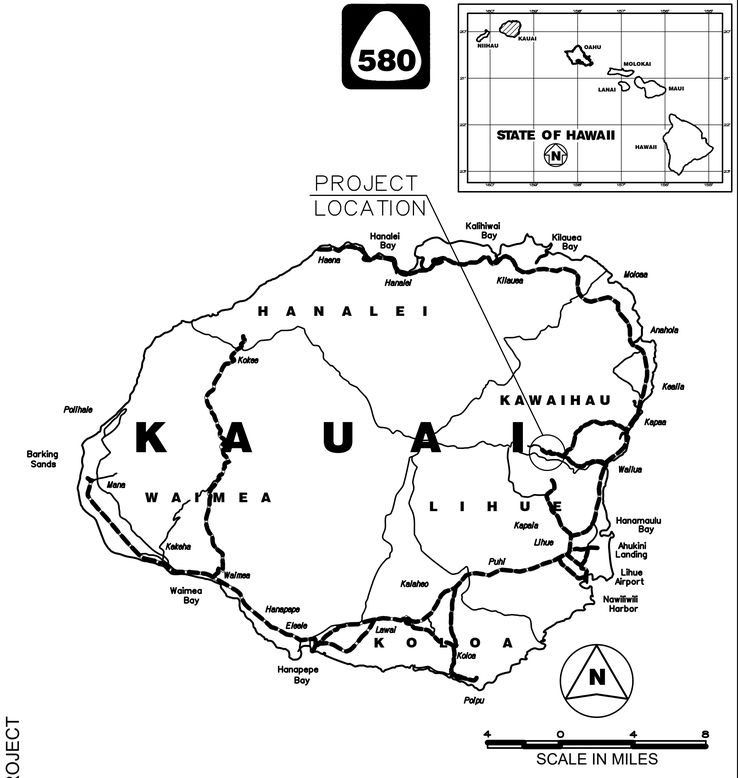


FEDERAL AID PROJECTS PREVIOUSLY CONSTRUCTED OR UNDER CONSTRUCTION

MILE POST 4.83 TO MILE POST 6.65

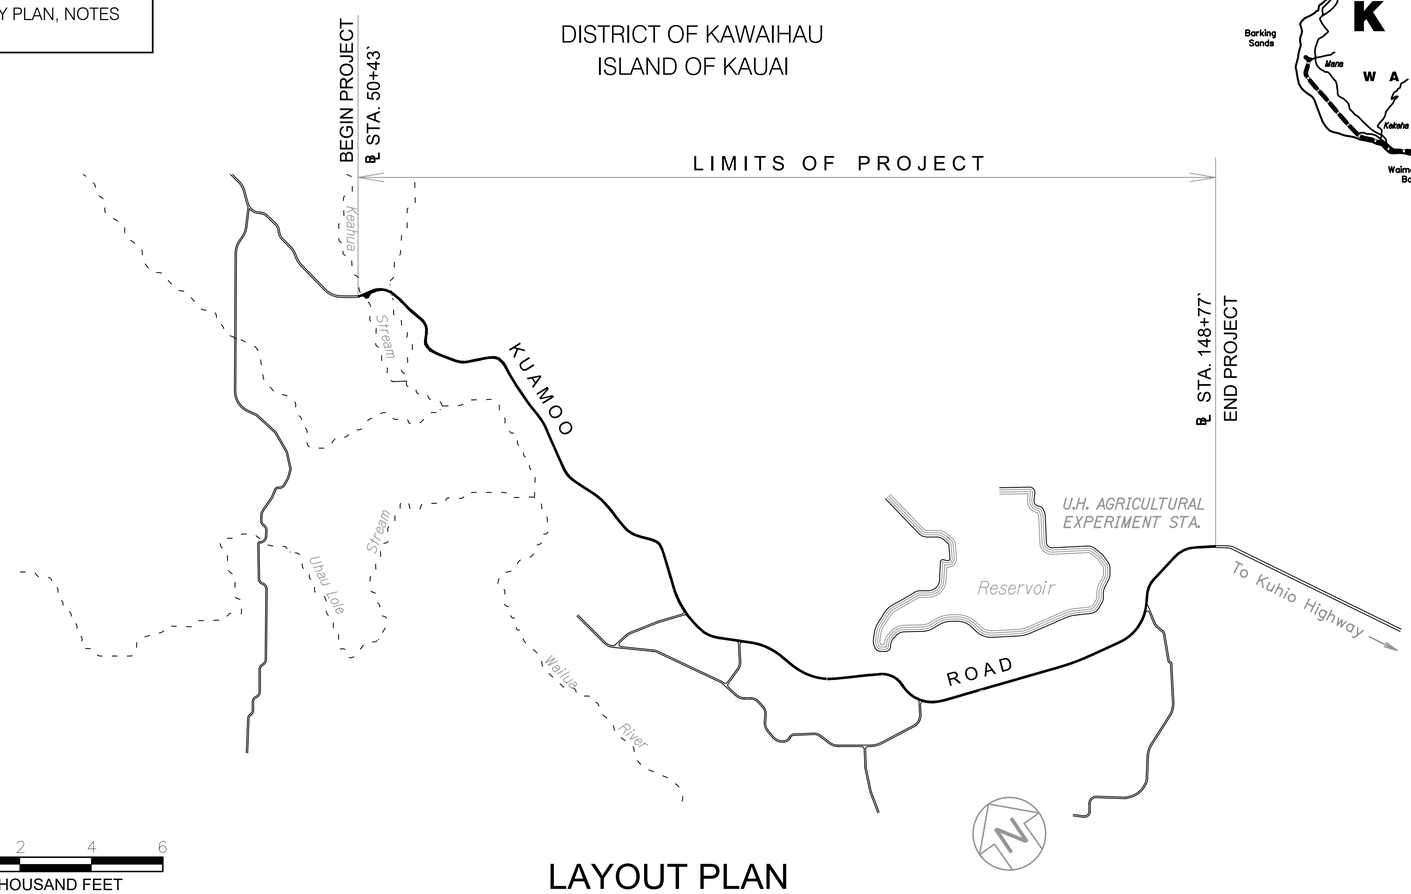


## LAYOUT PLAN

GROSS LENGTH OF PROJECT ..... 1.82 MILES

NET LENGTH OF PROJECT ..... 1.82 MILES

HWY-K DESIGNED BY

HWY-KE MANAGED BY

274-3118 PHONE

APR 2023 DATE

DEPARTMENT OF TRANSPORTATION
STATE OF HAWAII

APPROVED:

DIR. OF TRANSPORTATION DATE