FED. ROAD DIST. NO.	STATE	PROJ. NO.	FISCAL YEAR	SHEET NO.	TOTAL SHEETS
HAWAII	HAW.	HWY-M-ART18-01	2022	6	80

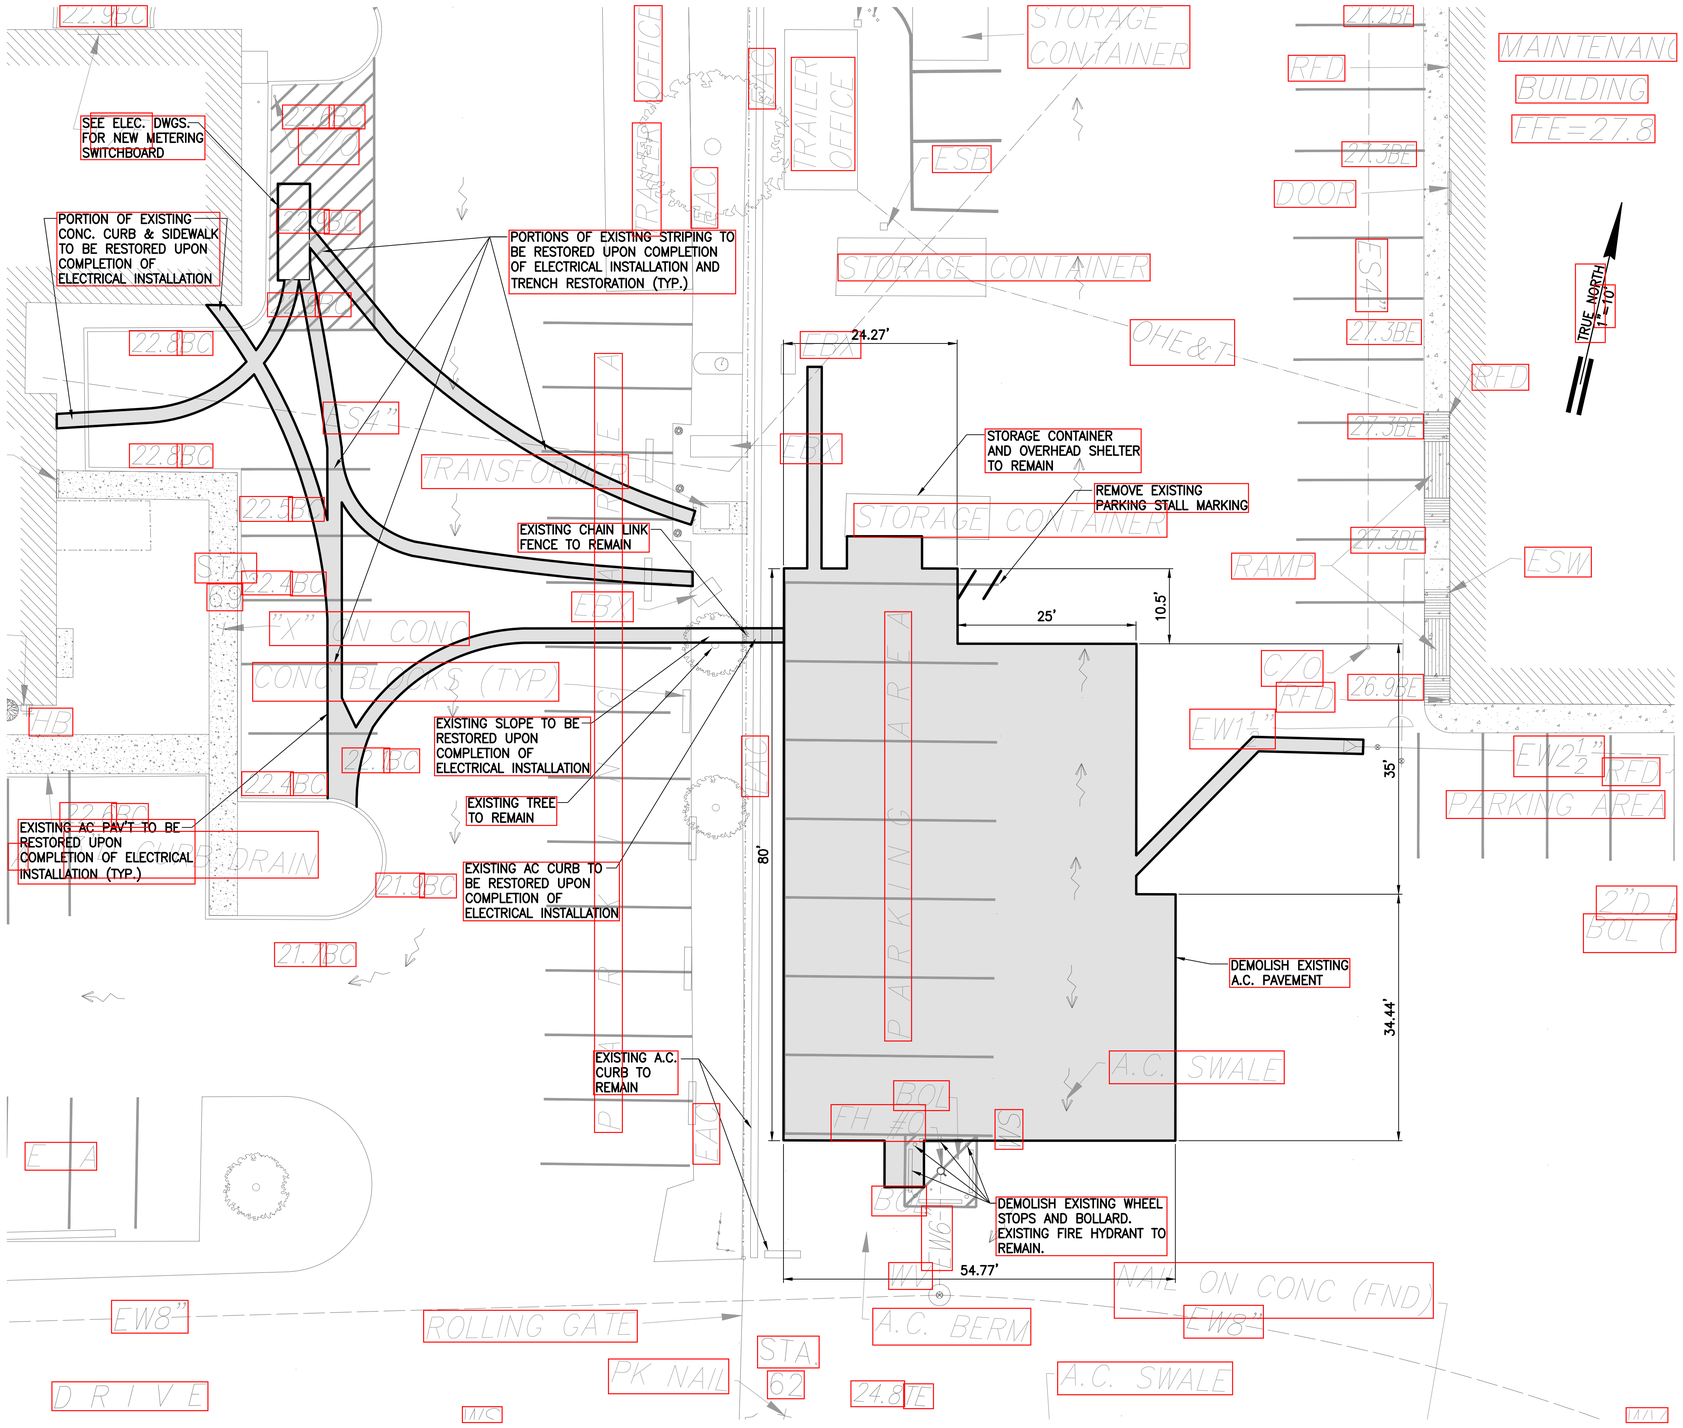

DEMOLITION PLAN

SCALE: 1" = 10'

GRAPHIC SCALE:

1" = 10' 10' 5' 0 10' 20'

BRENT W.B. NAKAOKA
LICENSED PROFESSIONAL ENGINEER
No. 11106-C
HAWAII, U.S.A.

THIS DOCUMENT IS PRELIMINARY IN NATURE AND MAY SUBSEQUENTLY BE MODIFIED AS THE PROJECT WILL BE UNDER OF DETERMINATION.

LICENSE EXPIRATION DATE: 04/30/2024

STATE OF HAWAII
DEPARTMENT OF TRANSPORTATION
HIGHWAYS DIVISION

DEMOLITION PLAN

MAUI DISTRICT BASEYARD
Project No. HWY-M-ART18.01

Scale: AS SHOWN Date: MAY 2022

SHEET No. C3 OF 80 SHEETS

ORIGINAL PLAN	SURVEY PLOTTED BY	DATE
	DRAWN BY	
NOTE BOOK	TRACED BY	
	DESIGNED BY	
No.	QUANTITIES BY	
	CHECKED BY	