FED. ROAD DIST. NO.	STATE	PROJ. NO.	FISCAL YEAR	SHEET NO.	TOTAL SHEETS
HAWAII	HAW.	HWY-M-ART18-01	2022	46	79

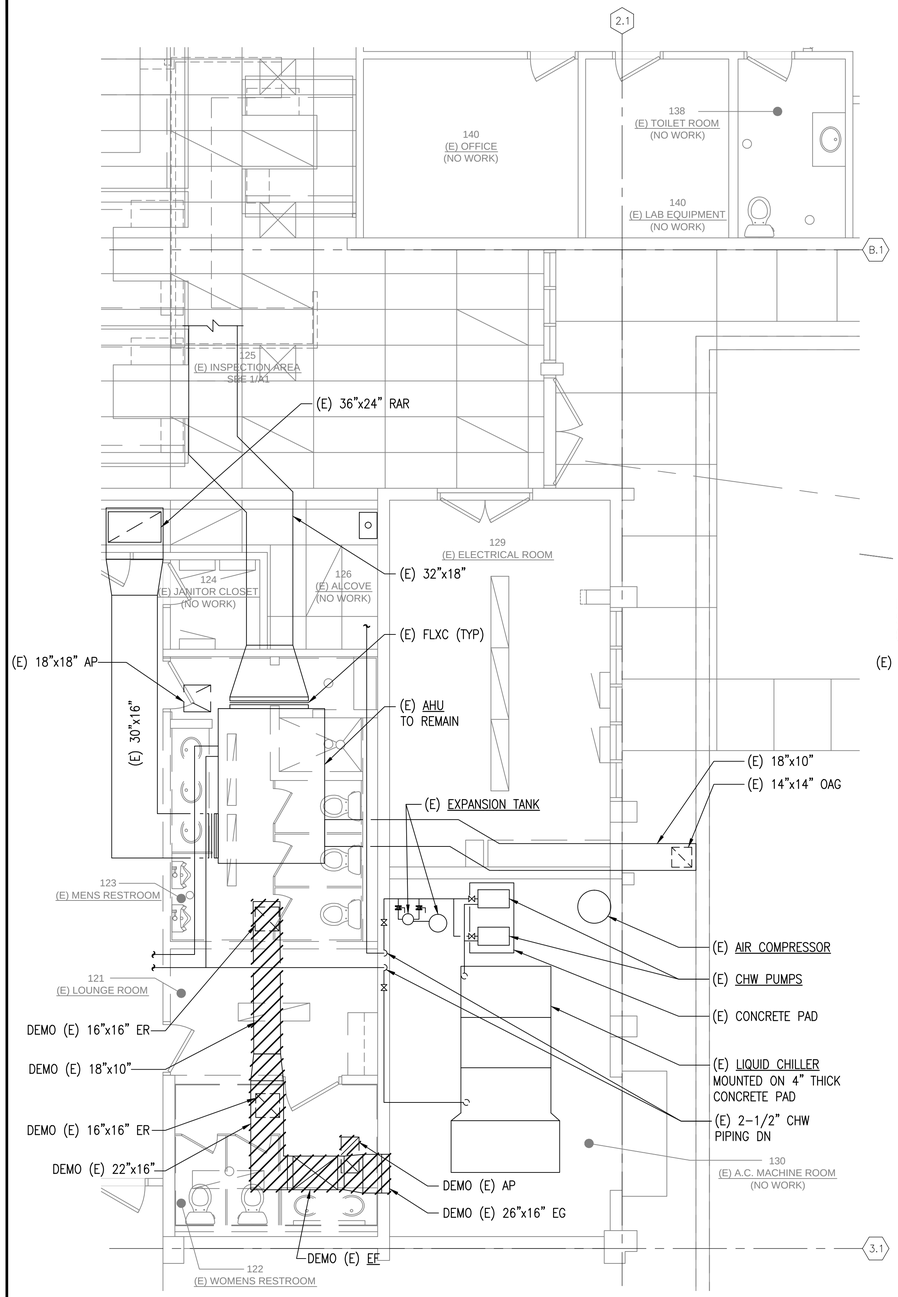

1 MECHANICAL DEMOLITION PLAN - EXISTING BASEYARD OFFICE BUILDING

SCALE: 1/4" = 1'-0"

SCALE: 0 1 2 4 8 12FT — 1/4"=1'-0"

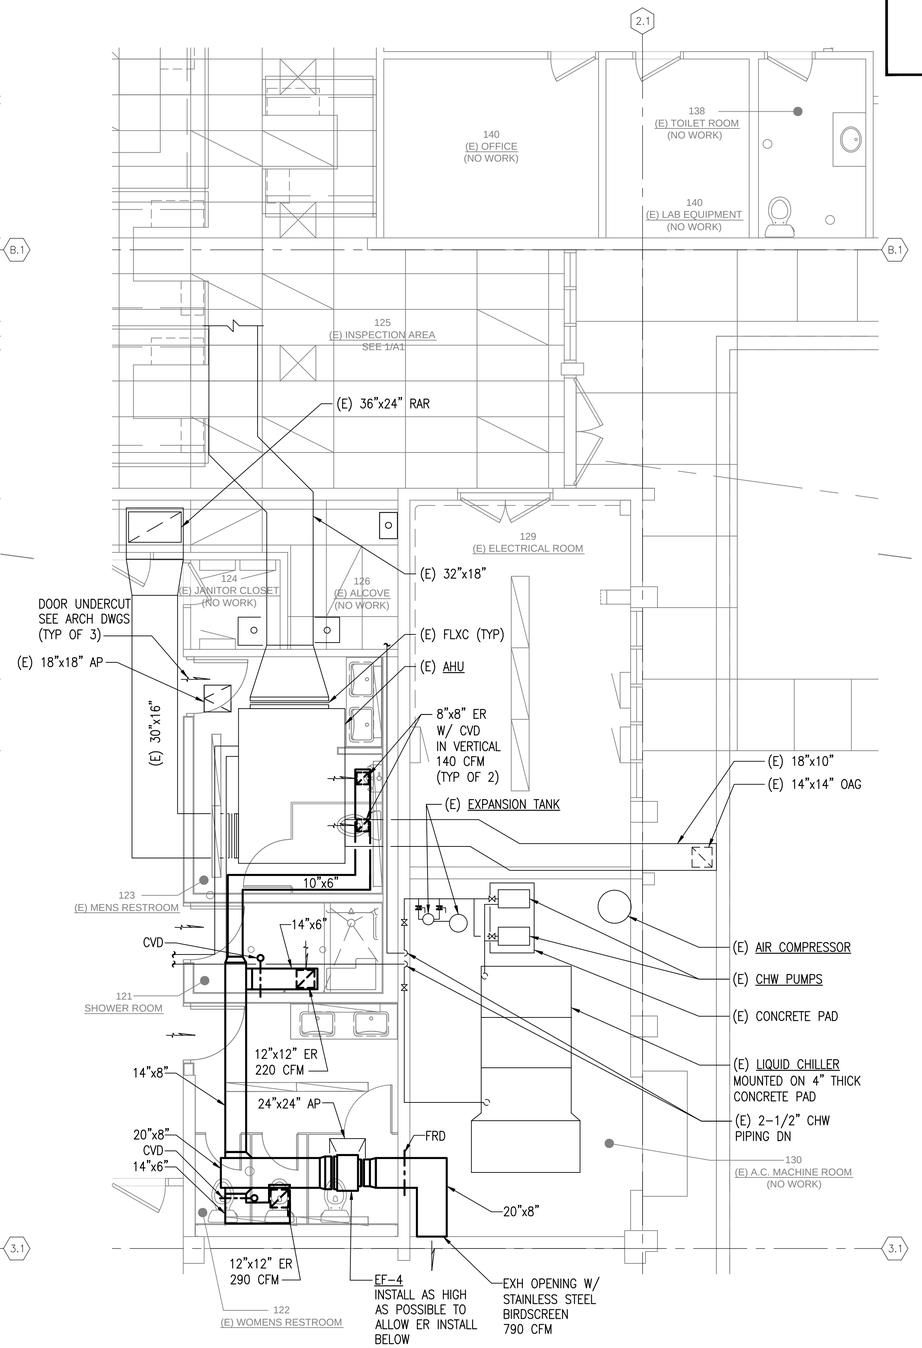

2 MECHANICAL RENOVATION PLAN - EXISTING BASEYARD OFFICE BUILDING

SCALE: 1/4" = 1'-0"

SCALE: 0 1 2 4 8 12FT — 1/4"=1'-0"

KEY NOTES:

1. REMOVE ALL ITEMS SHOWN HATCHED UNLESS OTHERWISE NOTED.

KEY PLAN:

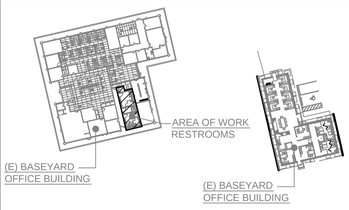

STATE OF HAWAII
DEPARTMENT OF TRANSPORTATION
HIGHWAYS DIVISION

MECHANICAL DEMOLITION &
RENOVATION PLAN – EXISTING
BASEYARD OFFICE BUILDING

MAUI DISTRICT BASEYARD
Project No. HWY-M-ART18.01

Scale: 1/4" = 1'-0" Date: MAY 2022

KYLE T. Y. CHENG
LICENSED PROFESSIONAL ENGINEER
No. 13747-M
HAWAII, U.S.A.

This work was prepared by me or under my supervision and construction of the project will be under my observation. Expiration date 04/30/24.

SURVEY PLOTTED BY
DRAWN BY
TRACED BY
DESIGNED BY
QUANTITIES BY
CHECKED BY
DATE
NOTE BOOK
ORIGINAL PLAN
No.