FED. ROAD DIST. NO.	STATE	PROJ. NO.	FISCAL YEAR	SHEET NO.	TOTAL SHEETS
HAWAII	HAW.	HWY-M-ART18-01	2022	52	79

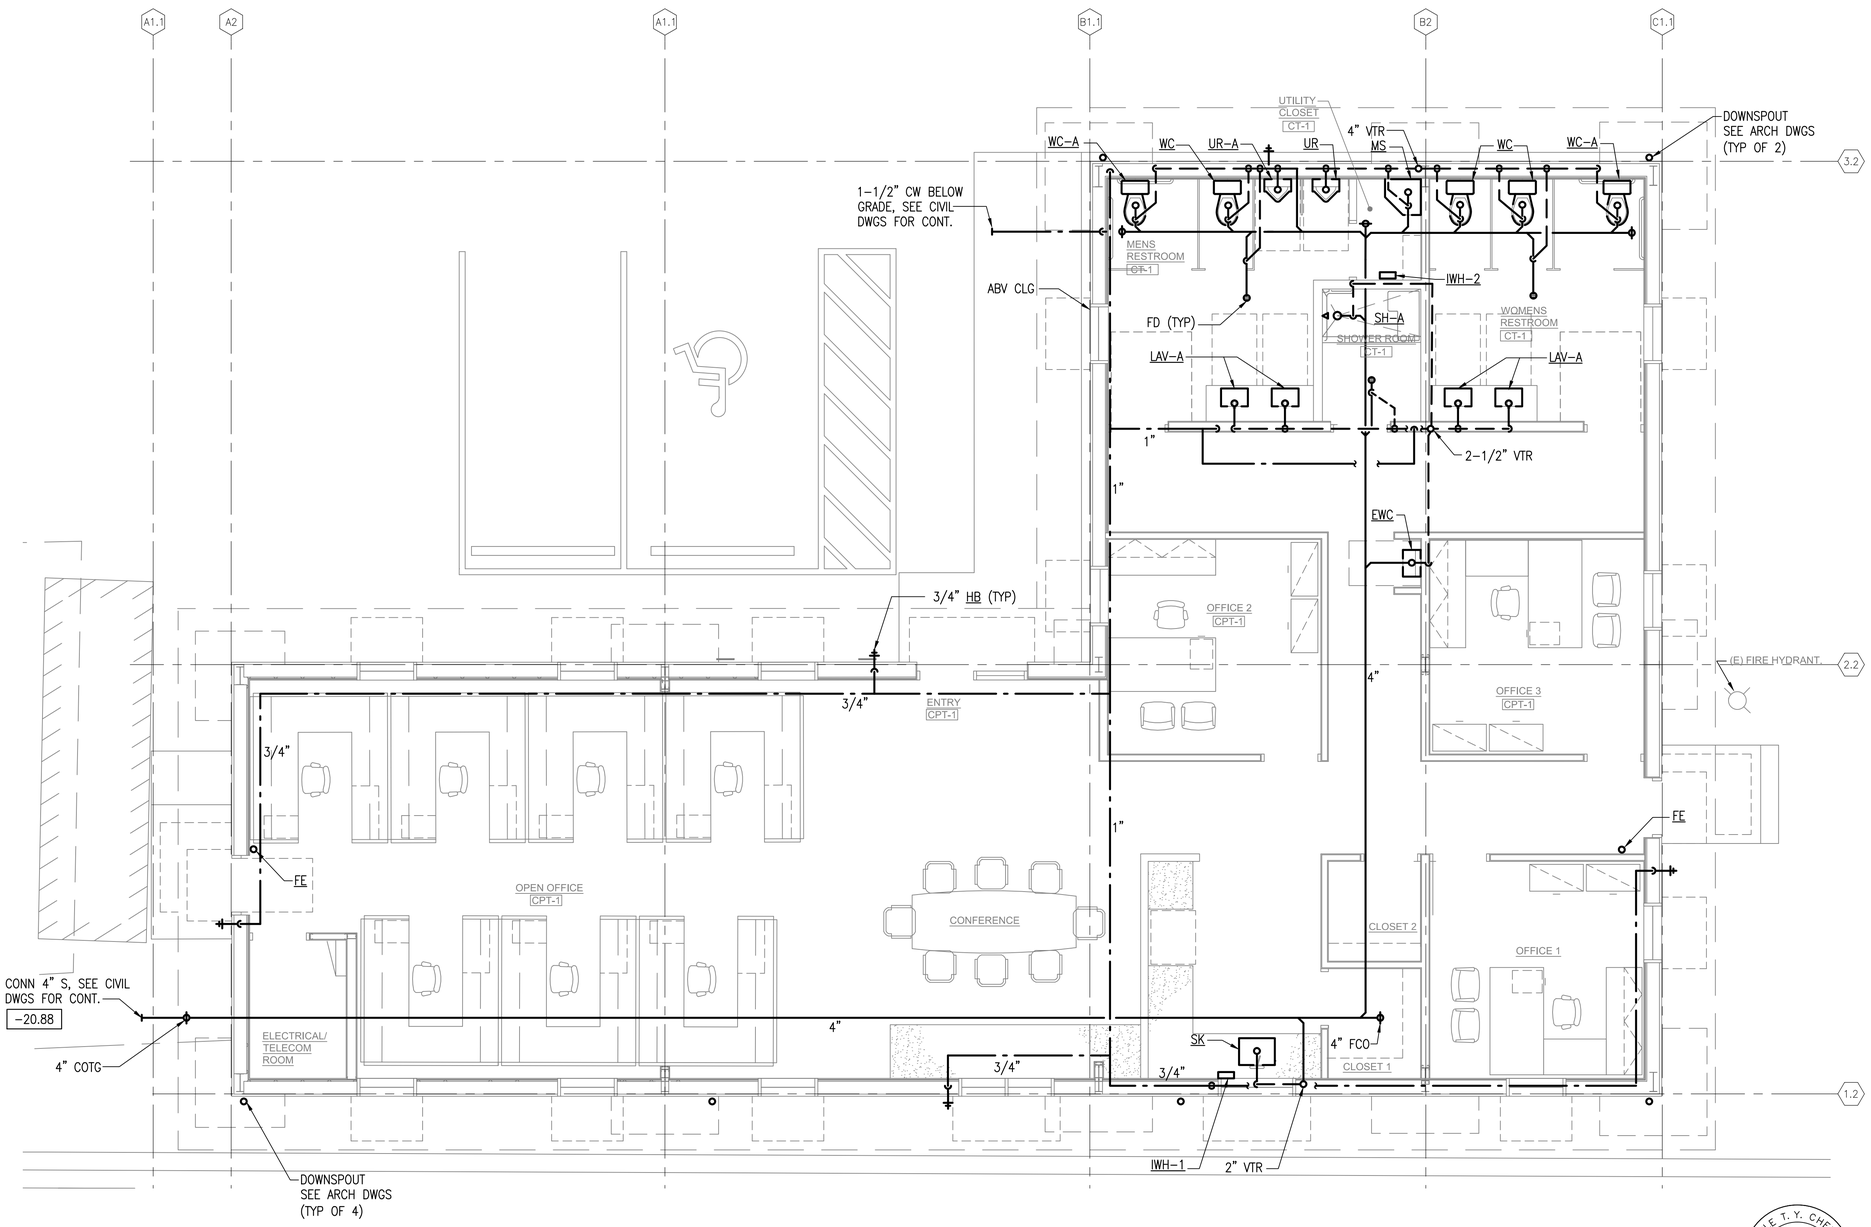

SURVEY PLOTTED BY	DATE
DRAWN BY	"
TRACED BY	"
DESIGNED BY	"
QUANTITIES BY	"
CHECKED BY	"

ORIGINAL PLAN
NOTE BOOK
No.

1 PLUMBING RENOVATION PLAN - NEW BASEYARD OFFICE BUILDING

SCALE: 1/4" = 1'-0"

0 1 2 4 8 12FT
SCALE: 1/4"=1'-0"

NORTH

KEY PLAN:

KYLE T. Y. CHENG
LICENSED PROFESSIONAL ENGINEER
No. 13747-M
HAWAII, U.S.A.

This work was prepared by me or under my supervision and construction of the project will be under my observation. Expiration date 04/30/24.

STATE OF HAWAII
DEPARTMENT OF TRANSPORTATION
HIGHWAYS DIVISION

PLUMBING RENOVATION PLAN – NEW BASEYARD OFFICE BUILDING

MAUI DISTRICT BASEYARD
Project No. HWY-M-ART18.01

Scale: 1/4" = 1'-0" Date: MAY 2022