FED. ROAD DIST. NO.	STATE	PROJ. NO.	FISCAL YEAR	SHEET NO.	TOTAL SHEETS
HAWAII	HAW.	HWY-M-01-92M	1992	1	7

INDEX TO DRAWINGS

SHEET NO.	DESCRIPTION
1	TITLE SHEET
2	GENERAL NOTES
3	SITE AND UTILITIES PLAN
4	EXISTING UNDERGROUND FUEL TANKS
5	NEW ABOVEGROUND FUEL TANKS
6 – 7	MISCELLANEOUS DETAILS

STATE OF HAWAII

DEPARTMENT OF TRANSPORTATION

HIGHWAYS DIVISION

HONOLULU, HAWAII

PLANS FOR

REPLACEMENT OF UNDERGROUND FUEL STORAGE TANKS AT VARIOUS LOCATIONS

PROJECT NO. HWY-M-01-92M

DISTRICT OF WAILUKU

ISLAND OF MAUI

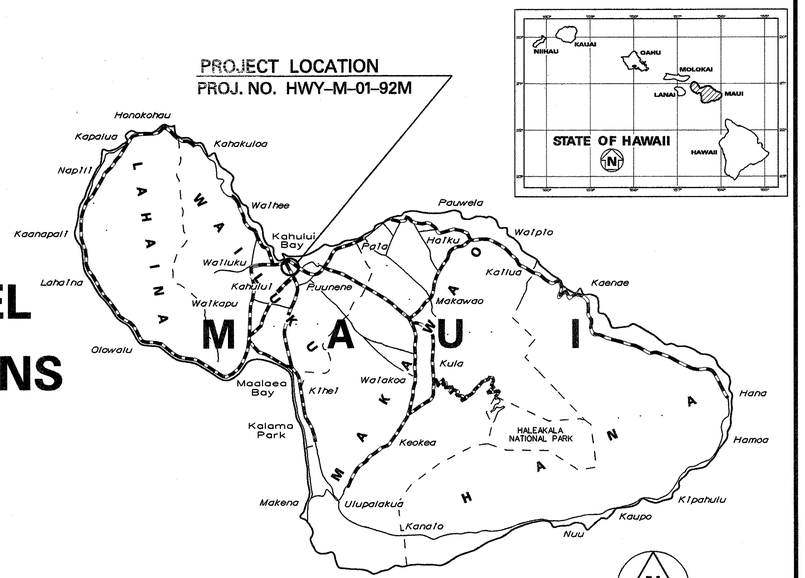

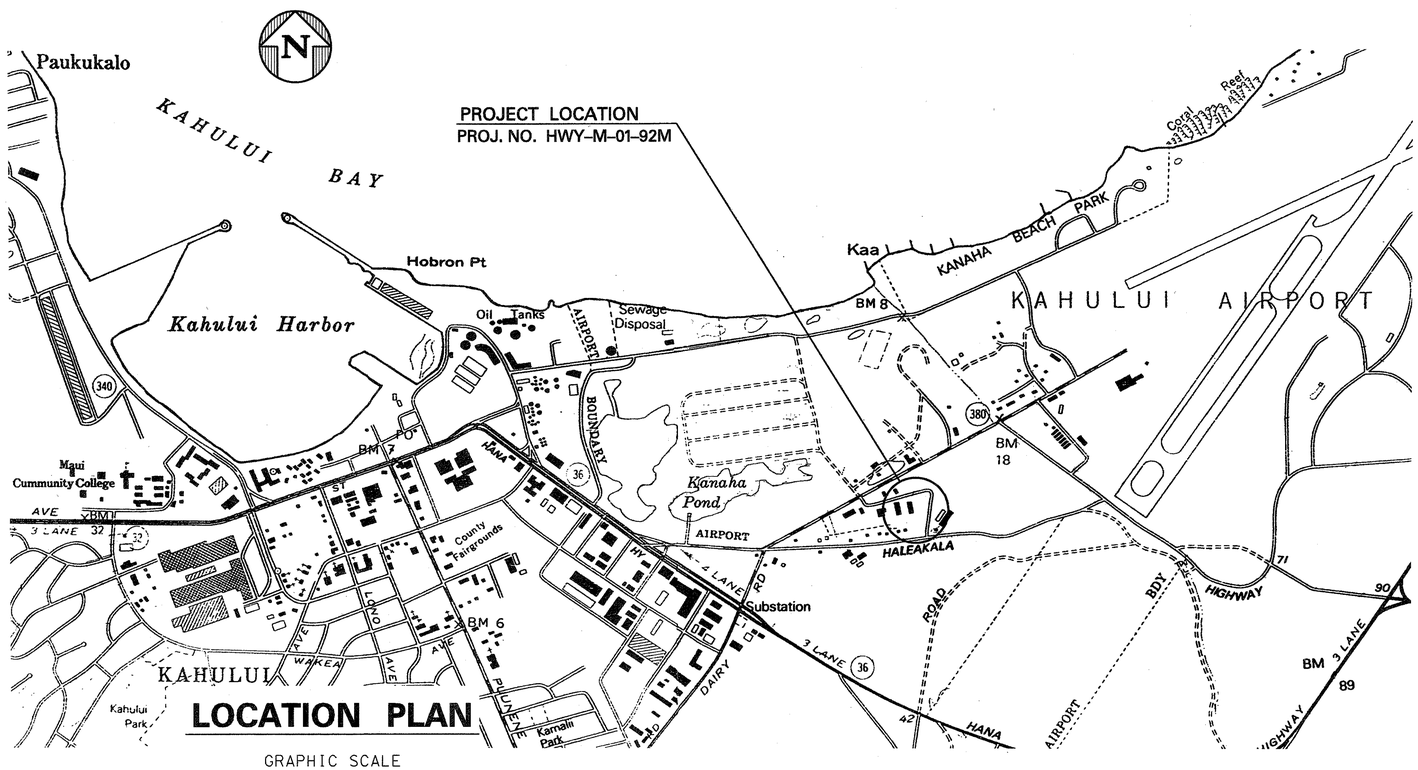

LOCATION PLAN

FEDERAL AID PROJECTS PREVIOUSLY CONSTRUCTED OR UNDER CONSTRUCTION

MILE POST _____ TO MILE POST _____

"UNIT E"	R. TAKAESU	587-2249	MAR., 1992
DESIGNED BY	P. S. & E. BY	PHONE	DATE

DEPARTMENT OF TRANSPORTATION
STATE OF HAWAII

APPROVED:

FOR DIR. OF TRANSPORTATION — DATE 6/1/92

2mlsdtsht.dgn 3/17/92