FED. ROAD DIST. NO.	STATE	PROJ. NO.	FISCAL YEAR	SHEET NO.	TOTAL SHEETS
HAWAII	HAW.	HWY-M-03-21, PHASE 2	2022	40	46

Scale: 1/2" = 1'
TRUE NORTH

SHEET NOTES:

1. SEE ONE-LINE DIAGRAM SHEET E601 FOR MORE INFORMATION.

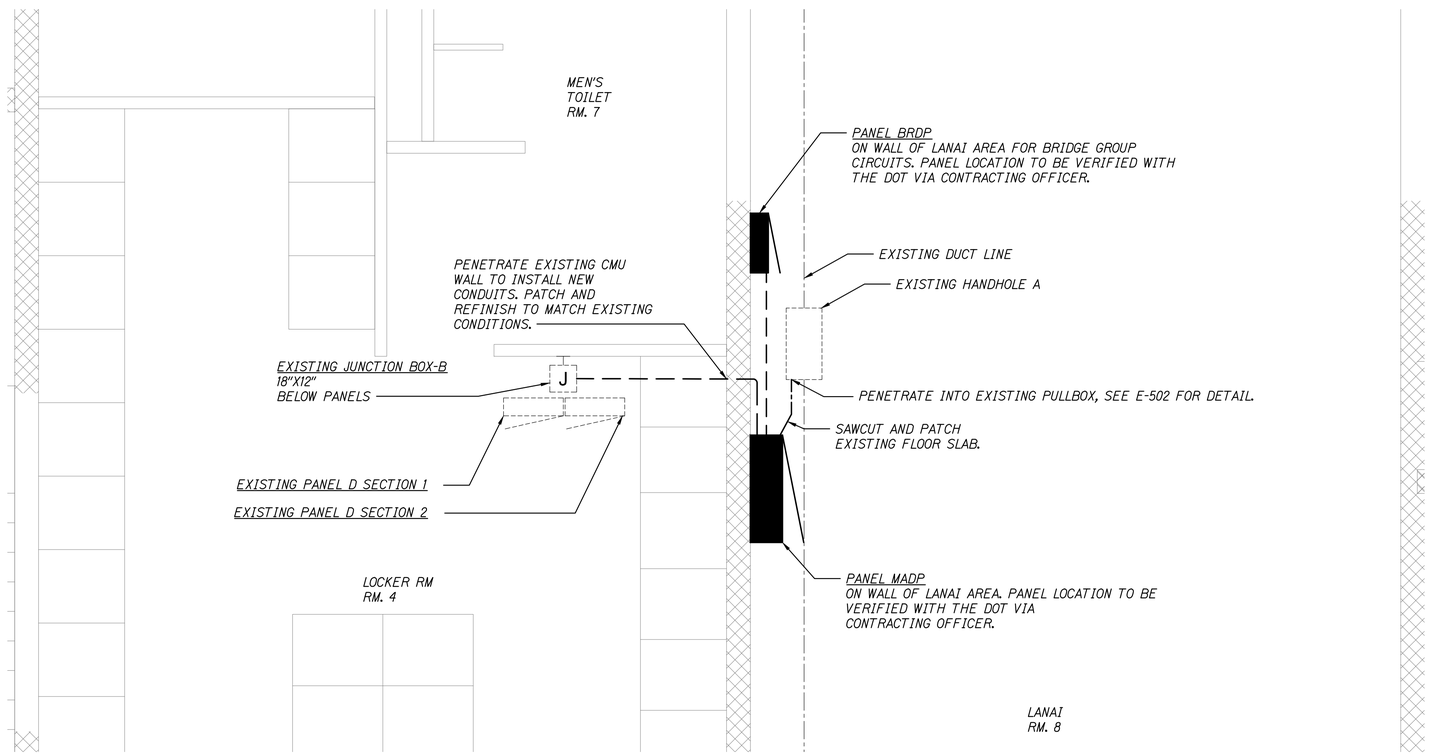

2 0 2 4
GRAPHIC SCALE: 1/2"=1'

MAINTENANCE BUILDING ENLARGED ELECTRICAL PLAN

SCALE: 1/2" = 1'

GARRET A. MASUDA
LICENSED PROFESSIONAL ENGINEER
No. 9756-E
HAWAII, U.S.A.
4/30/24
EXP. DATE
This work was prepared by me or under my supervision.

STATE OF HAWAII
DEPARTMENT OF TRANSPORTATION
HIGHWAYS DIVISION

MAINTENANCE BUILDING
ENLARGED ELECTRICAL PLAN

MAUI DISTRICT BASEYARD OFFICE EXPANSION & RENOVATION, PART 2
Project No. HWY-M-03-21, Phase 2
Scale: AS SHOWN Date: JULY 2022

SHEET No. E401 OF 14 SHEETS

22055_E-401.DWG 7/20/2022 8:09:49 AM