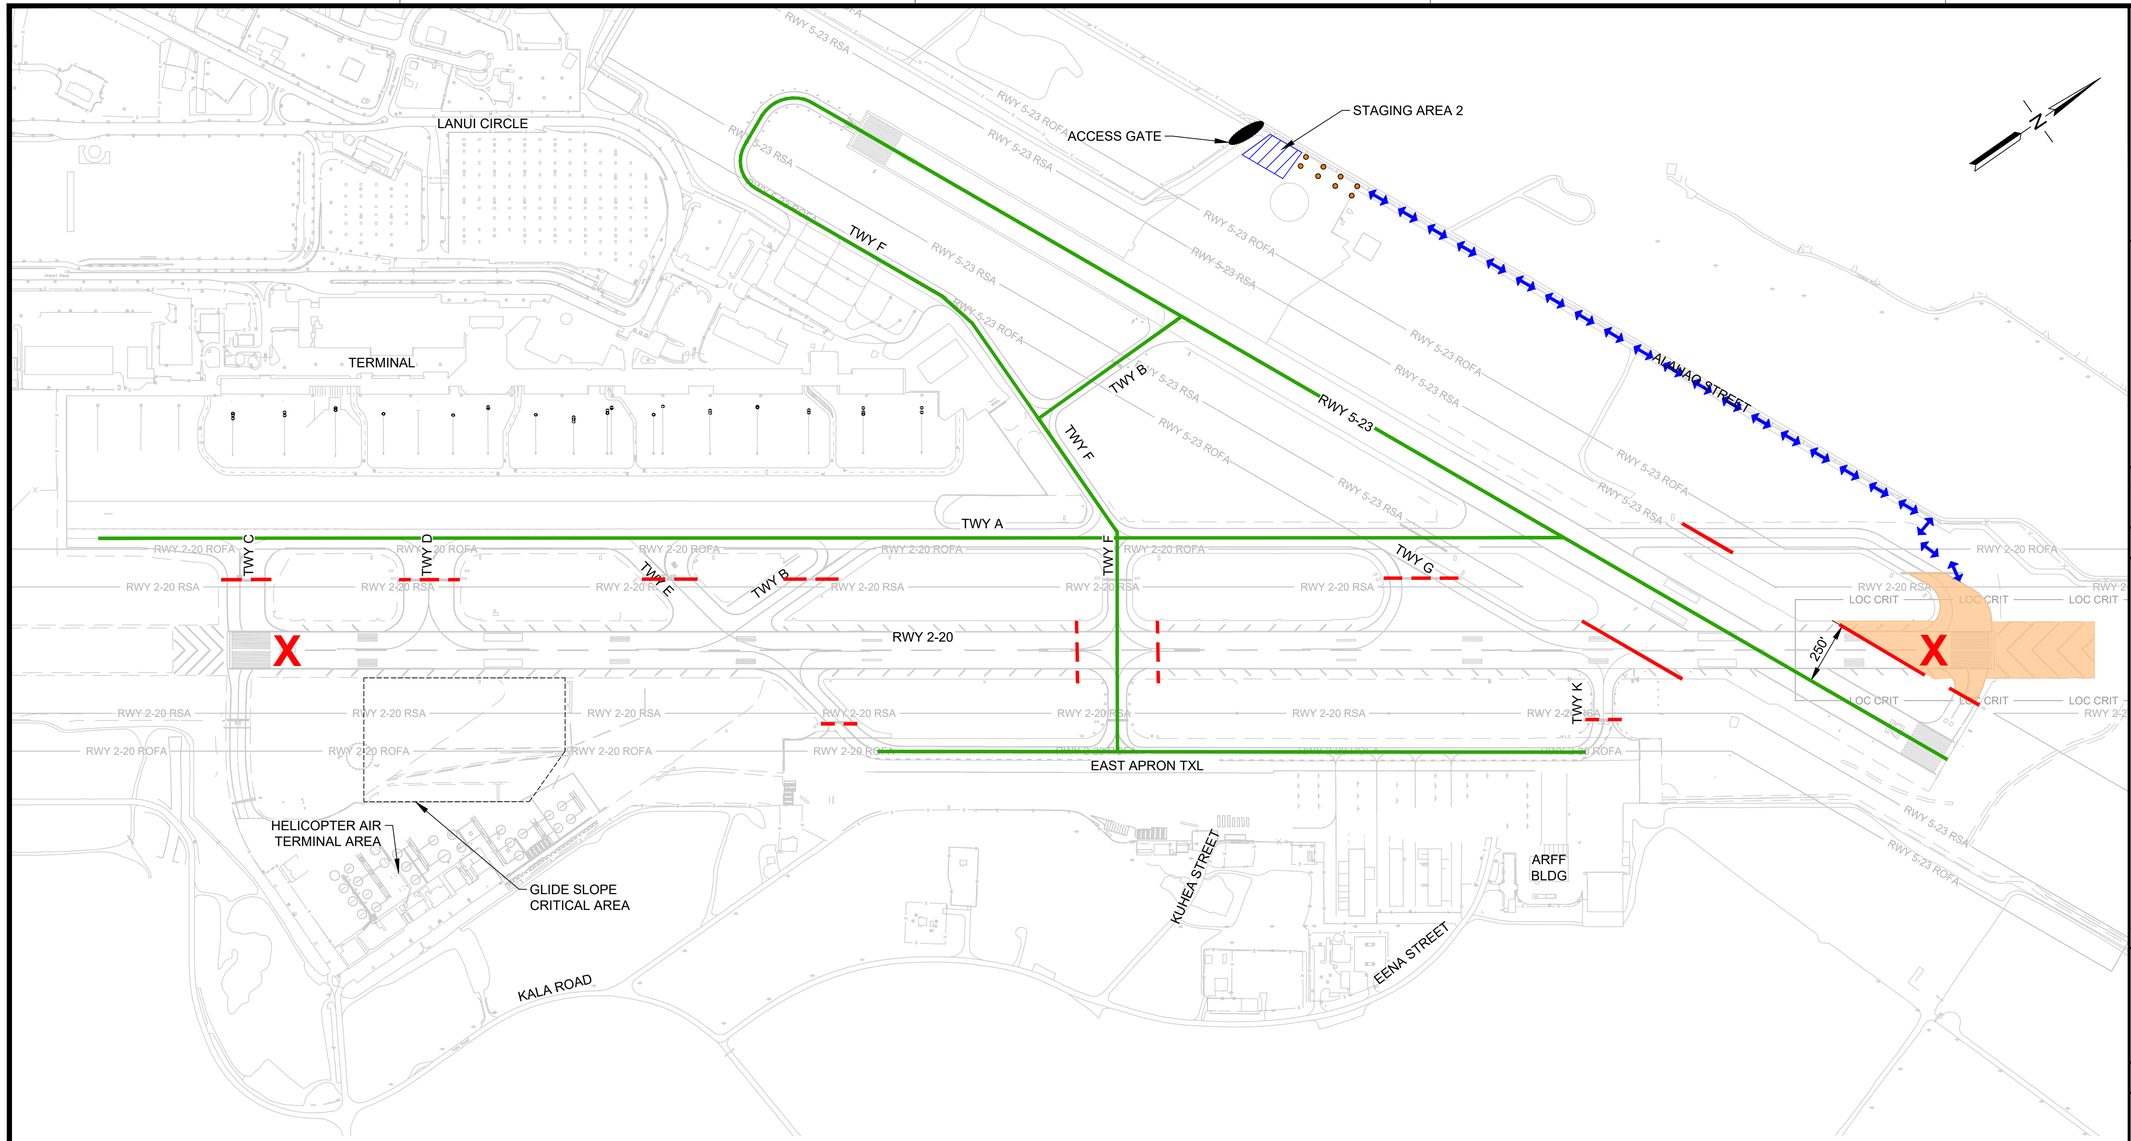

PHASING AND BARRICADE PLAN - PHASE 6

DESCRIPTION OF WORK:
PERFORM CRACK REPAIRS, OBLITERATE EXISTING MARKINGS, REFRESH PAVEMENT MARKINGS AND APPLY FULL APPLICATION PAVEMENT MARKING

SEQUENCE OF WORK:
1. INSTALL LIGHTED "X" RUNWAY CLOSURE MARKER AND LOW-PROFILE BARRICADES
2. PERFORM WORK
3. REQUEST INSPECTION FOLLOWING CLEANING. PERFORM ADDITIONAL CLEANING AS NEEDED FOLLOWING INSPECTION
4. REMOVE LIGHTED "X" RUNWAY CLOSURE MARKER AND LOW-PROFILE BARRICADES

WORK HOURS:
2300-0700, 7 DAYS/ WEEK

DURATION:
3 CALENDAR DAYS

SCHEDULE DATES:
TBD

NOTAMS (WORK HOURS ONLY):
1. RWY 2-20 IS CLOSED
2. TWY A CLOSED NORTH OF RWY 5-23
3. TWY C CLOSED BETWEEN TWY A AND HELICOPTER AIR TERMINAL AREA
4. TWY B CLOSED BETWEEN TWY A AND RWY 2-20
5. TWY D CLOSED
6. TWY E CLOSED
7. TWY G CLOSED
8. TWY K CLOSED
9. RWY 2-20 UNGROOVED BETWEEN TWY C AND RWY 5-23

NAVAID STATUS:
1. RWY 2 LOC/ DME: OTS
2. RWY 2 GS: OTS
3. RWY 2 PAPI: OTS
4. RWY 2 MALSR: OTS
5. RWY 20 PAPI: OTS
6. RWY 5 PAPI: IN SERVICE

PHASING NOTES:
1. PLACE BARRICADES ACROSS HOLD SHORT MARKINGS UNLESS SHOWN OTHERWISE
2. ADDITIONAL LOW-PROFILE BARRICADES SHALL BE ADDED AS DIRECTED BY AIRPORT OPERATIONS.
3. NO INCURSION WITHIN THE GLIDE SLOPE CRITICAL AREA SHALL OCCUR AT ANY TIME

LEGEND:
- WORK AREA
- LOW-PROFILE BARRICADES (1 / G-112 | G-113)
- LOW-PROFILE BARRICADES (CONTINUOUS)
- LIGHTED "X" RUNWAY CLOSURE MARKER (2 / G-112 | G-113)
- CONTRACTOR STAGING AREA
- CONTRACTOR HAUL ROUTE (2 WAY)
- AIRCRAFT TRAVEL ROUTE
- HAUL ROUTE CONES
- ACCESS GATE (EXISTING)

SCALE: 300' 0 300' 600' — 1" = 300'-0"

Airports Division
DEPARTMENT OF TRANSPORTATION
STATE OF HAWAII

SHANNON RACHEL ROLMAN
LICENSED PROFESSIONAL ENGINEER
No. 12492-C
HAWAII, U.S.A.

I HEREBY CERTIFY THAT THIS WORK WAS PREPARED BY ME OR UNDER MY SUPERVISION

Signature 4/30/24 Expiration Date

DSGN.	DRWN.	CHKD.	APPD.
FL	NM	AC	SH

KEY PLAN / NOTES:

NO.	DATE	REVISIONS

CONSTRUCTION DOCUMENTS
JULY 11, 2022
DATE

PROJECT TITLE :

RESURFACE RUNWAY 2-20

AT
KAHULUI AIRPORT
KAHULUI, MAUI, HAWAII

PROJECT NO.:

AM1022-21

SHEET TITLE:

PHASING AND BARRICADE PLAN PHASE 6

DATE : 07/11/2022
SHEET : 12 OF 46 SHEETS

DWG. NO. G-112

C:\USERS\DDABU\ORION ENGINEERS & ASSOCIATES\RMTC OGG 2-20 REHAB - DOCUMENTS\02.0 INTERIM ENGINEERING\05_DRAWINGS\AM1022-20-OGG-PHAS-BARI-INTRM.DWG