INDEX TO DRAWINGS

SHEET NO.	TITLE
T-1	TITLE SHEET, LOCATION AND VICINITY MAPS
T-2	INDEX TO DRAWINGS AND GENERAL PLAN
S-1	STRUCTURAL NOTES
S-2	EXISTING PARTIAL PIER 1 PLAN AND ELEVATION
S-3	PARTIAL PIER 1 REPAIR PLAN AND ELEVATION
S-4	EXISTING PARTIAL PIER 2 PLAN AND ELEVATION
S-5	PARTIAL PIER 2 REPAIR PLAN AND ELEVATION
S-6	TUG PIER PLAN AND ELEVATION
S-7	PIER 1 SECTIONS
S-8	PIER 2 SECTIONS
S-9	TUG PIER SECTION
S-10	FENDER DETAILS
S-11	PIER 1 AND 2 HAUNCH REPAIRS

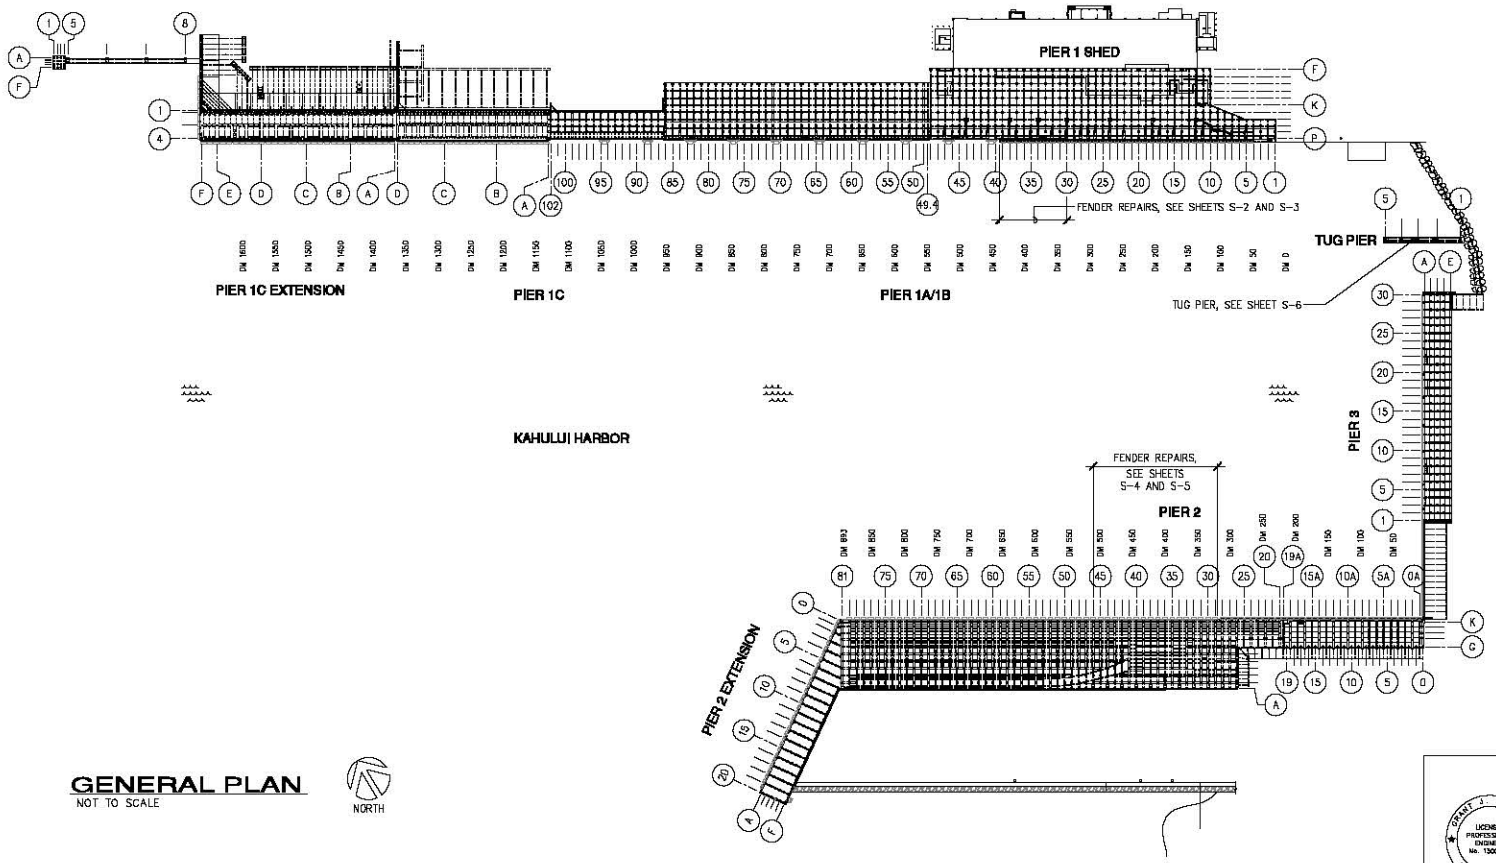

GENERAL PLAN

NOT TO SCALE

NORTH

REVISION	DATE	DESCRIPTION	BY	APPROVED
1	5/23/23	ADDENDUM NO. 1	MKE	

STATE OF HAWAII
DEPARTMENT OF TRANSPORTATION
HARBORS DIVISION

JOB TITLE
FENDER REPAIRS AT PIER 1, 2 AND TUG PIER
KAHULUI HARBOR, MAUI, HAWAII

SHEET TITLE
INDEX TO DRAWINGS AND GENERAL PLAN

DRANT S. OKUMURA
LICENSED PROFESSIONAL ENGINEER
No. 13001-S
HAWAII U.S.A.

THIS WORK WAS PREPARED BY ME OR UNDER MY SUPERVISION
EXP. 4-30-24
MKE ASSOCIATES LLC

DESIGNED BY: GO
DRAWN BY: DL
CHECKED BY: GM
DATE: 04/2023
SCALE: AS SHOWN

JOB NUMBER: S30215

SHEET T-2

2 OF 13 SHTS.