FED. ROAD DIST. NO.	STATE	FED. AID PROJ. NO.	FISCAL YEAR	SHEET NO.	TOTAL SHEETS
HAWAII	HAW.	STP-0900(076)	2012	41	47

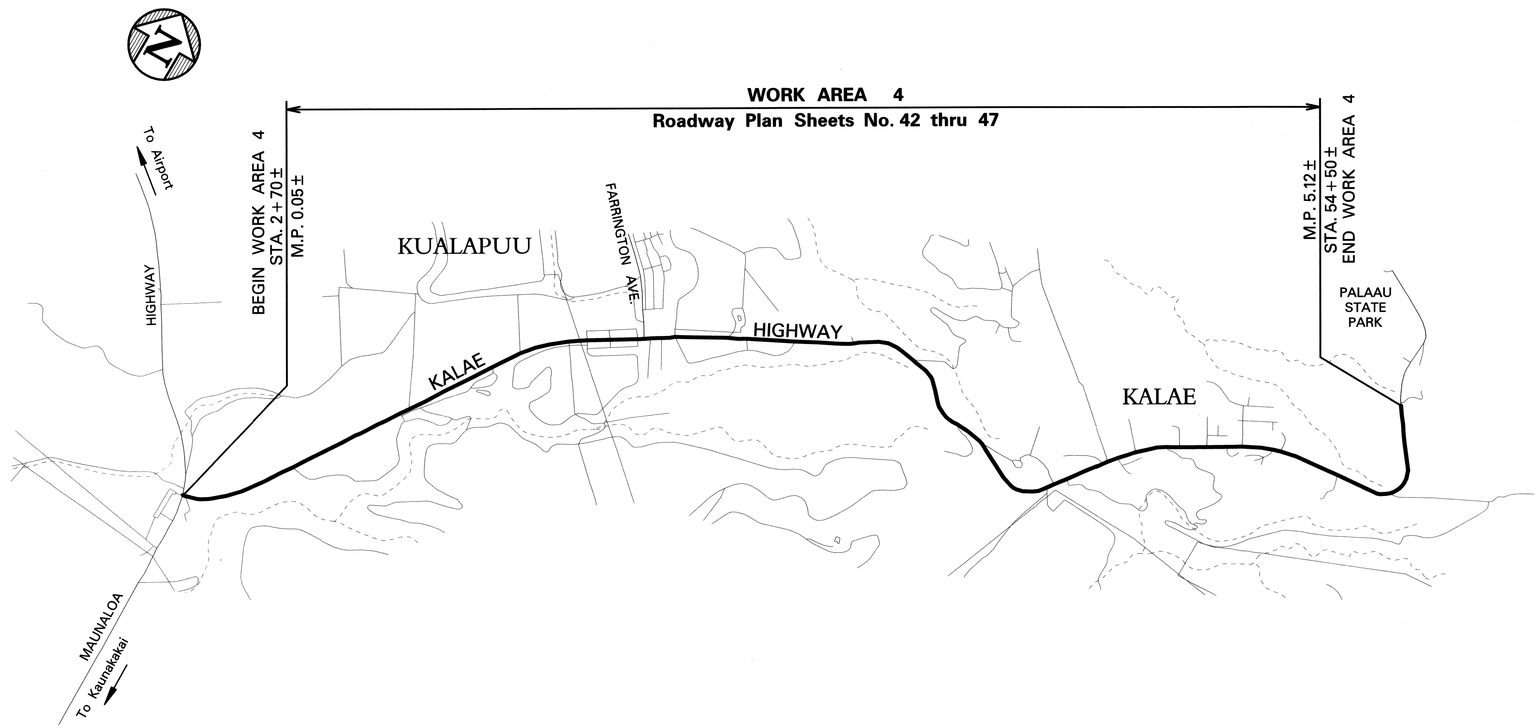

2 0 2 4 6

SCALE IN THOUSAND FEET

LAYOUT PLAN

GROSS LENGTH OF PROJECT.....X MILES
NET LENGTH OF PROJECT.....X MILES

ORIGINAL PLAN	SURVEY PLOTTED BY	DATE
	DRAWN BY X	
NOTE BOOK	TRACED BY	
	DESIGNED BY X	
	QUANTITIES BY	
	CHECKED BY	

STATE OF HAWAII
DEPARTMENT OF TRANSPORTATION
HIGHWAYS DIVISION

LAYOUT PLAN NO. 4

GUARDRAIL & SHOULDER IMPROVEMENT
At Various Locations, Molokai
Federal-Aid Project No. STP-0900(076)

Scale: As Shown Date: July, 2011

SHEET No. 1 OF 1 SHEETS