FED. ROAD DIST. NO.	STATE	FED. AID PROJ. NO.	FISCAL YEAR	SHEET NO.	TOTAL SHEETS
HAWAII	HAW.	OS-0900(10)	1978	3	23

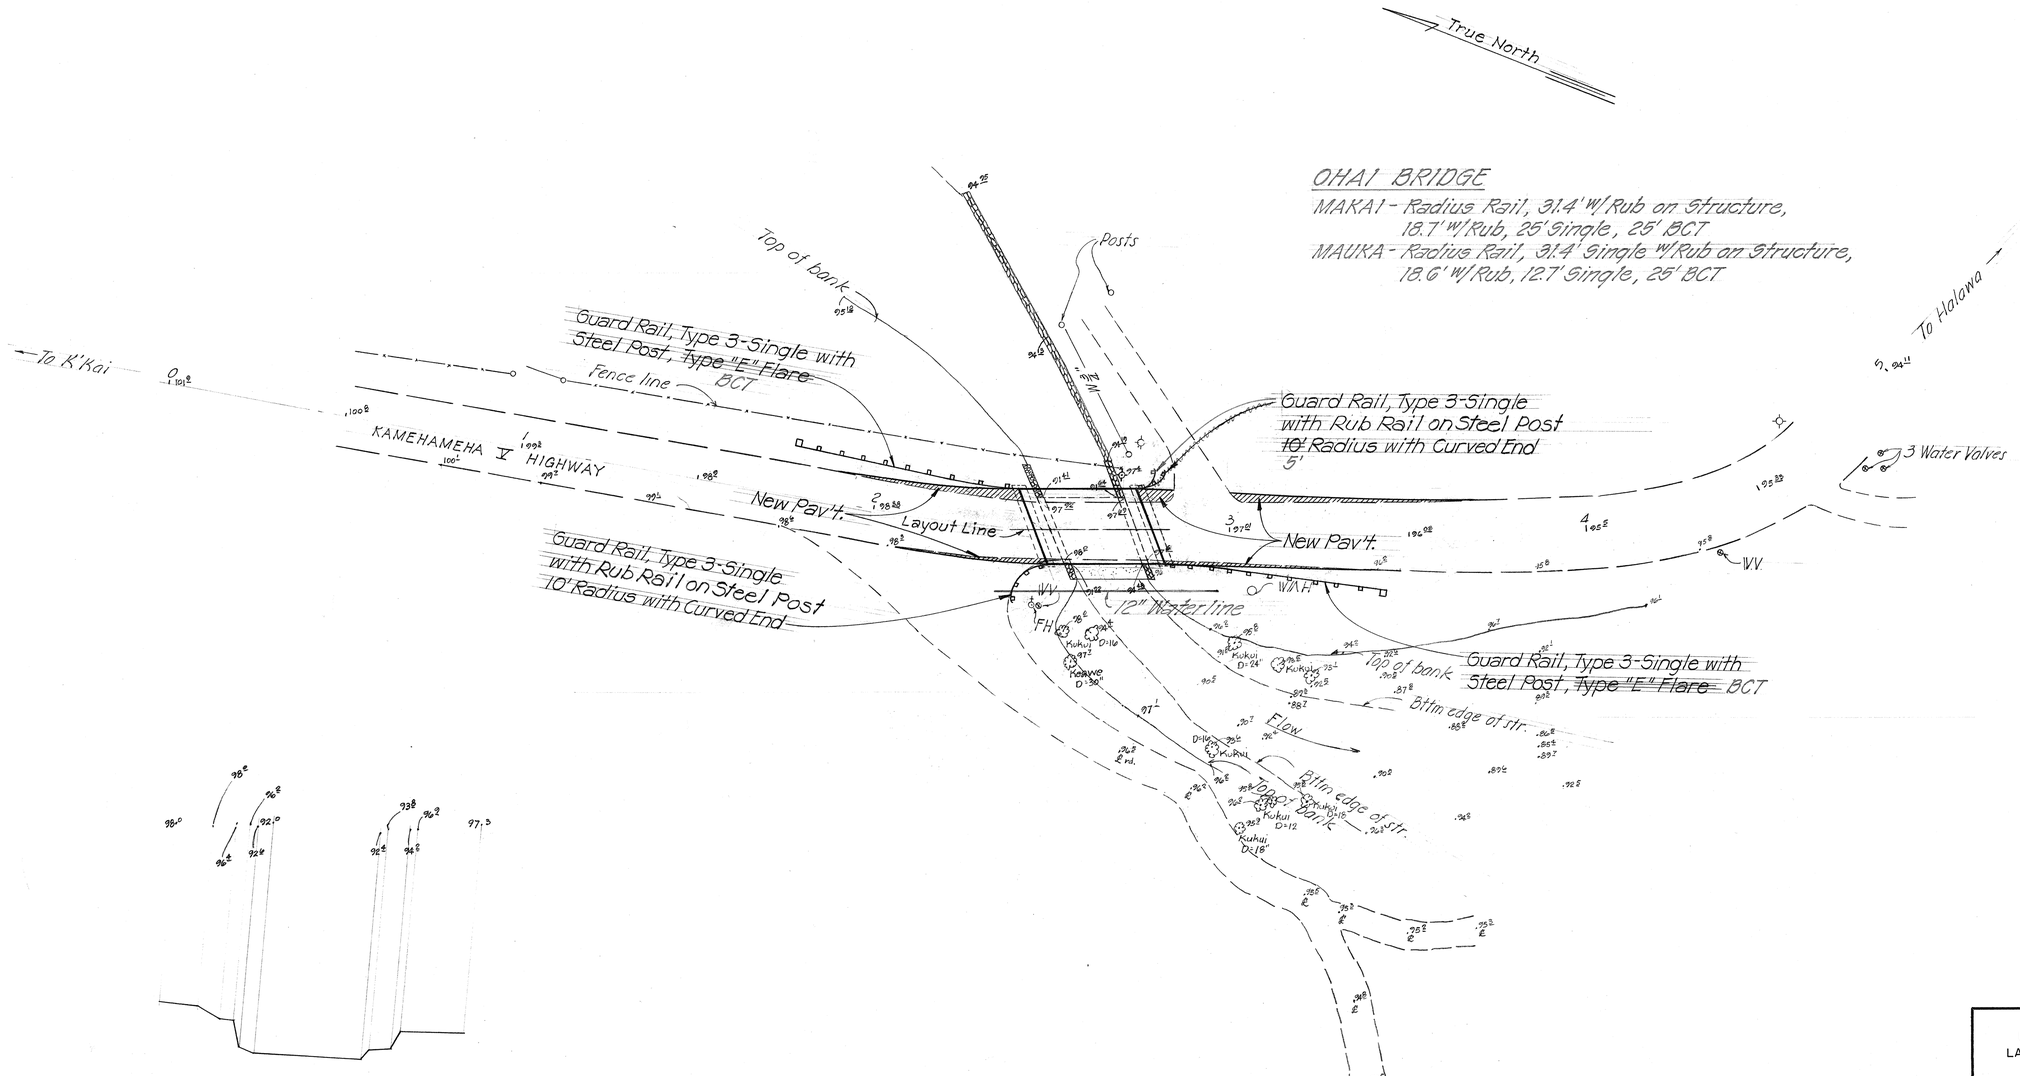

Profile 3' right of makai stringer

Scale: 1" = 10'

OHIA BRIDGE

Scale: 1" = 20'

ORIGINAL PLAN	SURVEY PLOTTED BY	DATE
	DRAWN BY	"
	TRACED BY	"
NOTE BOOK	DESIGNED BY	"
	QUANTITIES BY	"
No.	CHECKED BY	"

STATE OF HAWAII
DEPARTMENT OF TRANSPORTATION
LAND TRANSPORTATION FACILITIES DIVISION

OHIA BRIDGE

KAMEHAMEHA V HIGHWAY
BRIDGE REPLACEMENTS

PROJECT No. OS-0900(10)

SHEET No. 1 OF 1 SHEETS

3

2567-2122

K+E TRACING PAPER