FED. ROAD DIST. NO.	STATE	FED. AID PROJ. NO.	FISCAL YEAR	SHEET NO.	TOTAL SHEETS
HAWAII	HAW.	N.R.H. 19A (1935)	1935	1	6

INDEX TO DRAWINGS

SHEET NO.	DESCRIPTION
1	Title.
2	Typical Road Sections.
3	Plan and Profile.
4	Standard Details.
5-6	Cross Sections.

TERRITORY OF HAWAII

TERRITORIAL HIGHWAY DEPARTMENT

HONOLULU T.H.

PLANS OF

KAUNAKAKAI - KUALAPUU ROAD

WHARF APPROACH SECTION

U.S. PUBLIC WORKS PROJECT NO. N.R.H. 19-A (1935)

HAWAII F.A.P. NO. 19-A

ISLAND OF MOLOKAI

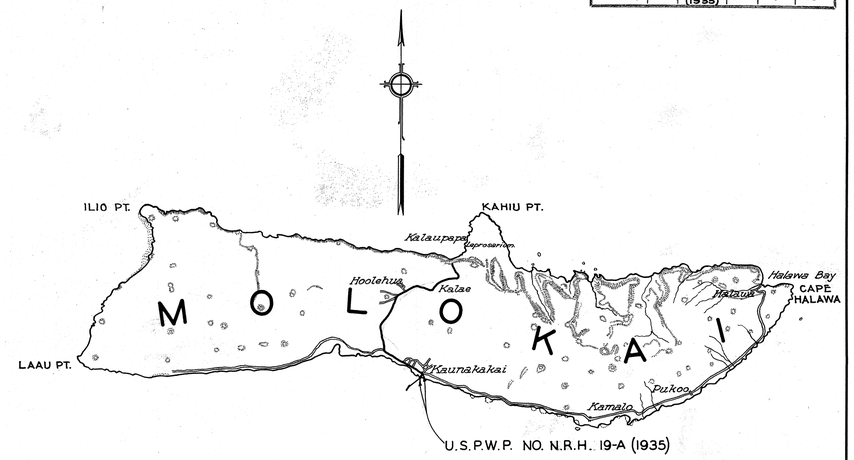

CONVENTIONAL SIGNS

Present Road
Existing Fence
Boundary Line (unfenced)
Center Line

SCALE

PLAN	1 INCH	50 FEET
PROFILE	HOR. 1 INCH	50 FEET
	VER 1 INCH	5 FEET
CROSS SECTION	1 INCH	5 FEET

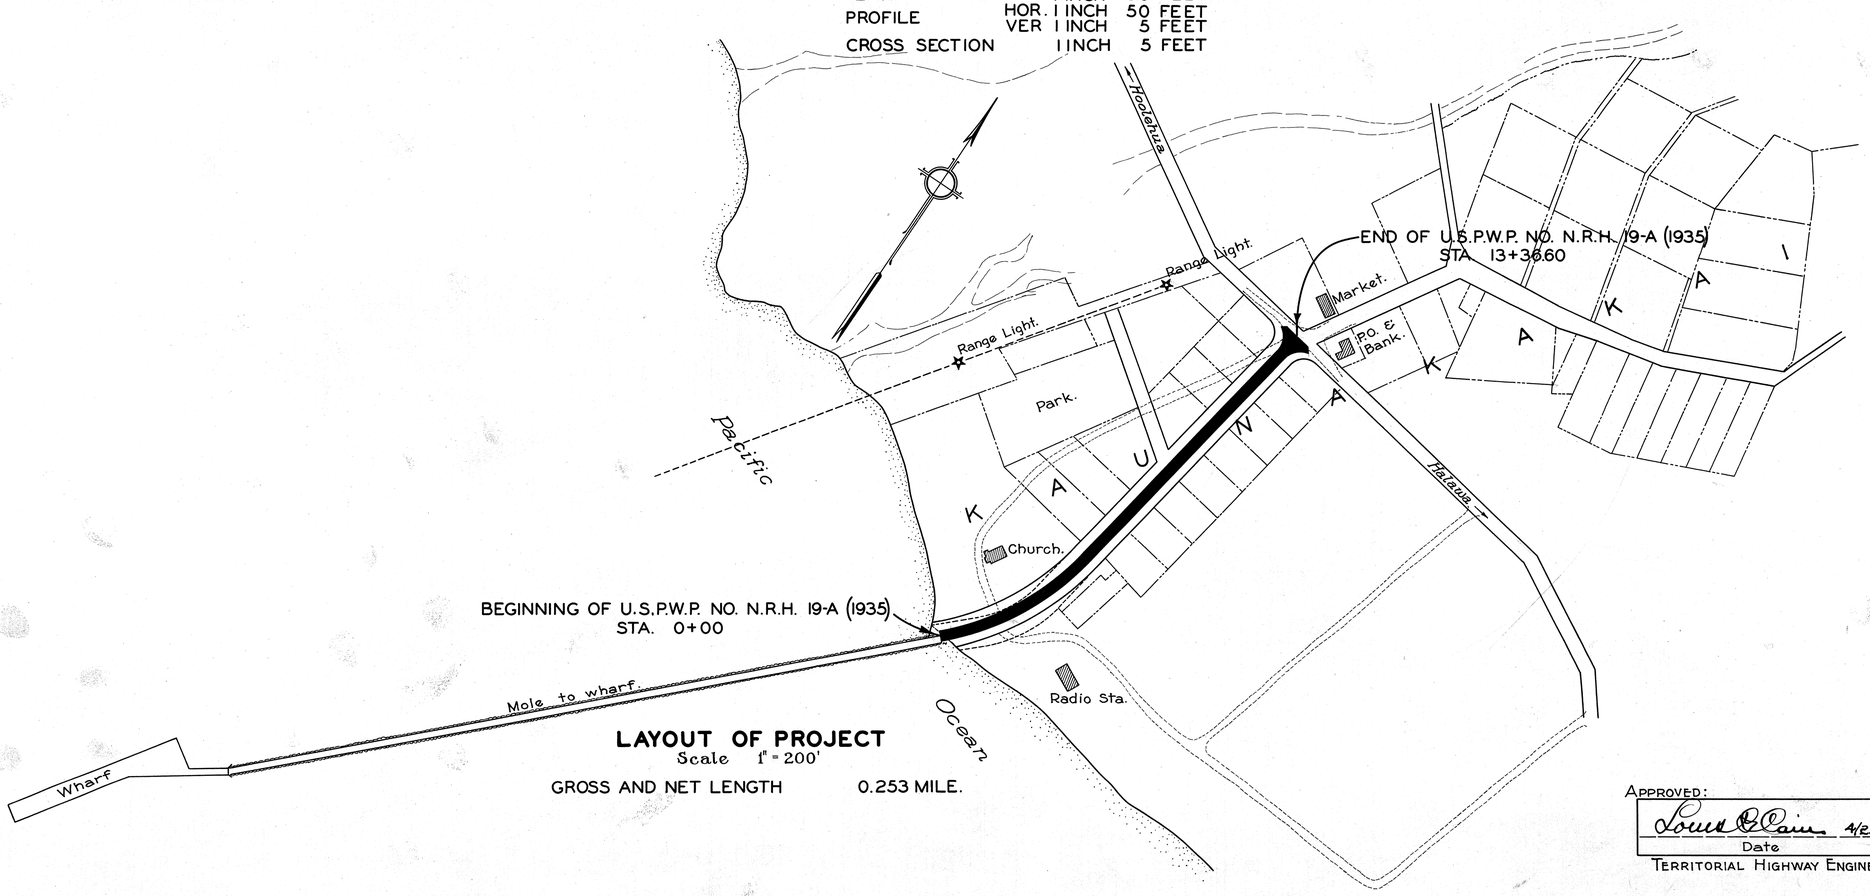

LAYOUT OF PROJECT

Scale 1" = 200'

GROSS AND NET LENGTH 0.253 MILE.

ORIGINAL PLAN		DATE
	SURVEY PLOTTED BY	
	DESIGNED BY	" "
	DRAWN BY	" "
NOTEBOOK	TRACED BY	" "
	QUANTITIES BY	" "
No.	CHECKED BY	" "

APPROVED:

Louis E. Cain 4/25/35
Date

TERRITORIAL HIGHWAY ENGINEER.

RECOMMENDED FOR APPROVAL:

E. S. Wheeler 4-25-35.

PRINCIPAL HIGHWAY ENGINEER, Bureau of Public Roads.

RECOMMENDED FOR APPROVAL:

[redacted]

CHIEF ENGINEER, Bureau of Public Roads.

APPROVED:

[redacted]

CHIEF, Bureau of Public Roads.

4327.1