INDEX TO DRAWINGS	
SHEET NO.	DESCRIPTION
1	TITLE SHEET
2	PLAN AND PROFILE
3 - 8	DRAINAGE AND MISC. DETAILS
9	CROSS SECTIONS

FED. ROAD DIST. NO.	STATE	PROJ. NO.	FISCAL YEAR	SHEET NO.	TOTAL SHEETS
HAWAII	HAW.	460A-01-69	1969	1	9

STATE OF HAWAII

DEPARTMENT OF TRANSPORTATION

HIGHWAYS DIVISION

PLANS FOR

INSTALLATION OF NEW CULVERT AND REPAIR DAMAGE ON MAUNALOA ROAD

Project No. 460A-01-69

DISTRICT OF MOLOKAI
COUNTY OF MAUI
ISLAND OF MOLOKAI

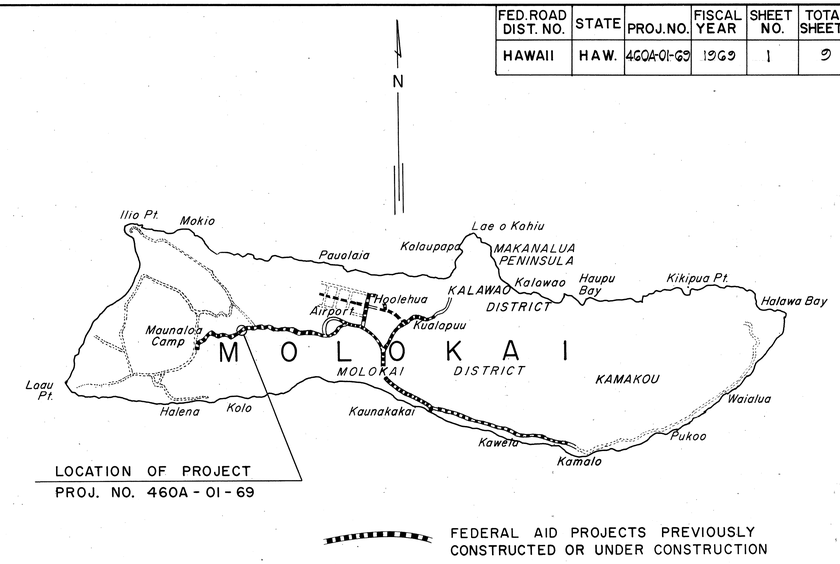

SCALES

PLAN		1 IN. = 100 FT.
PROFILE	HOR.	1 IN. = 10 FT.
	VER.	1 IN. = 10 FT.
X-SECTIONS	HOR.	1 IN. = 10 FT.
	VER.	1 IN. = 10 FT.

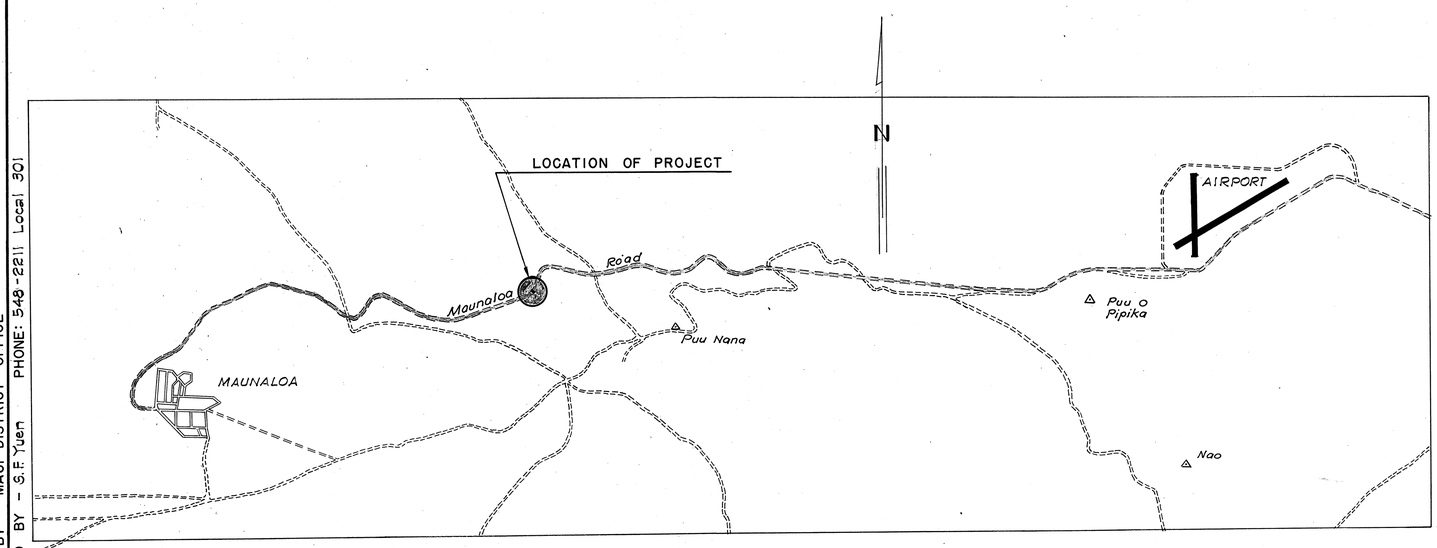

LAYOUT OF PROJECT
SCALE = 1:31,250

DESIGNED BY - MAUI DISTRICT OFFICE
PROCESSED BY - G.F. Yuen PHONE: 548-2211 Local 301

DEPARTMENT OF TRANSPORTATION
STATE OF HAWAII
APPROVED:
Lawrence F.O. Chun 3/11/69
DIR. OF TRANSPORTATION DATE