FED. ROAD DIST. NO.	STATE	PROJ. NO.	FISCAL YEAR	SHEET NO.	TOTAL SHEETS
HAWAII	HAW.	HWY-M-02-90	1990	1	9

INDEX TO DRAWINGS

SHEET NO.	DESCRIPTION
1	TITLE SHEET
2	STANDARD PLANS SUMMARY
3	GENERAL NOTES, TYPICAL SECTION AND SCHEDULE
4-7	ROADWAY PLANS-WORK SITE NO. 1
8	PLAN-WORK SITE NO. 2
9	PLAN-WORK SITE NO. 3

STATE OF HAWAII

DEPARTMENT OF TRANSPORTATION

HIGHWAYS DIVISION

HONOLULU, HAWAII

450
460

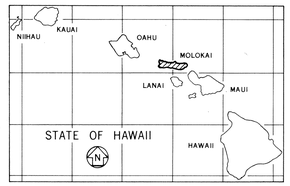

PLANS FOR

KAMEHAMEHA V HIGHWAY-MAUNALOA HIGHWAY GUARDRAIL AND SHOULDER IMPROVEMENTS, VARIOUS LOCATIONS, MOLOKAI

PROJECT NO. HWY-M-02-90

DISTRICT OF MOLOKAI
ISLAND OF MOLOKAI

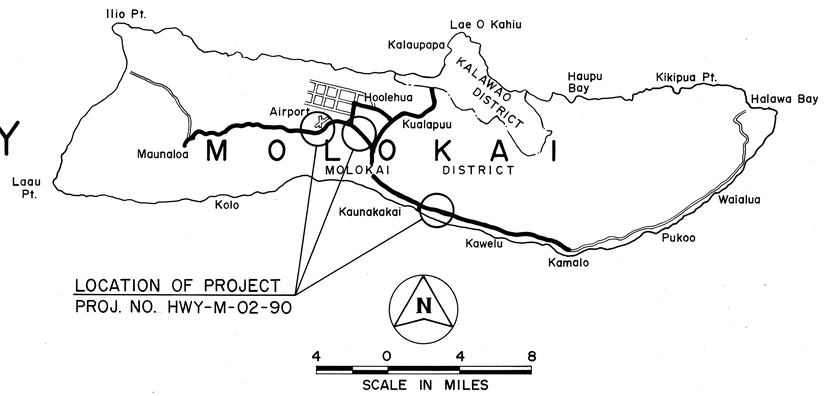

FEDERAL AID PROJECTS PREVIOUSLY CONSTRUCTED OR UNDER CONSTRUCTION

MILE POST 0.00 TO MILE POST 1.50

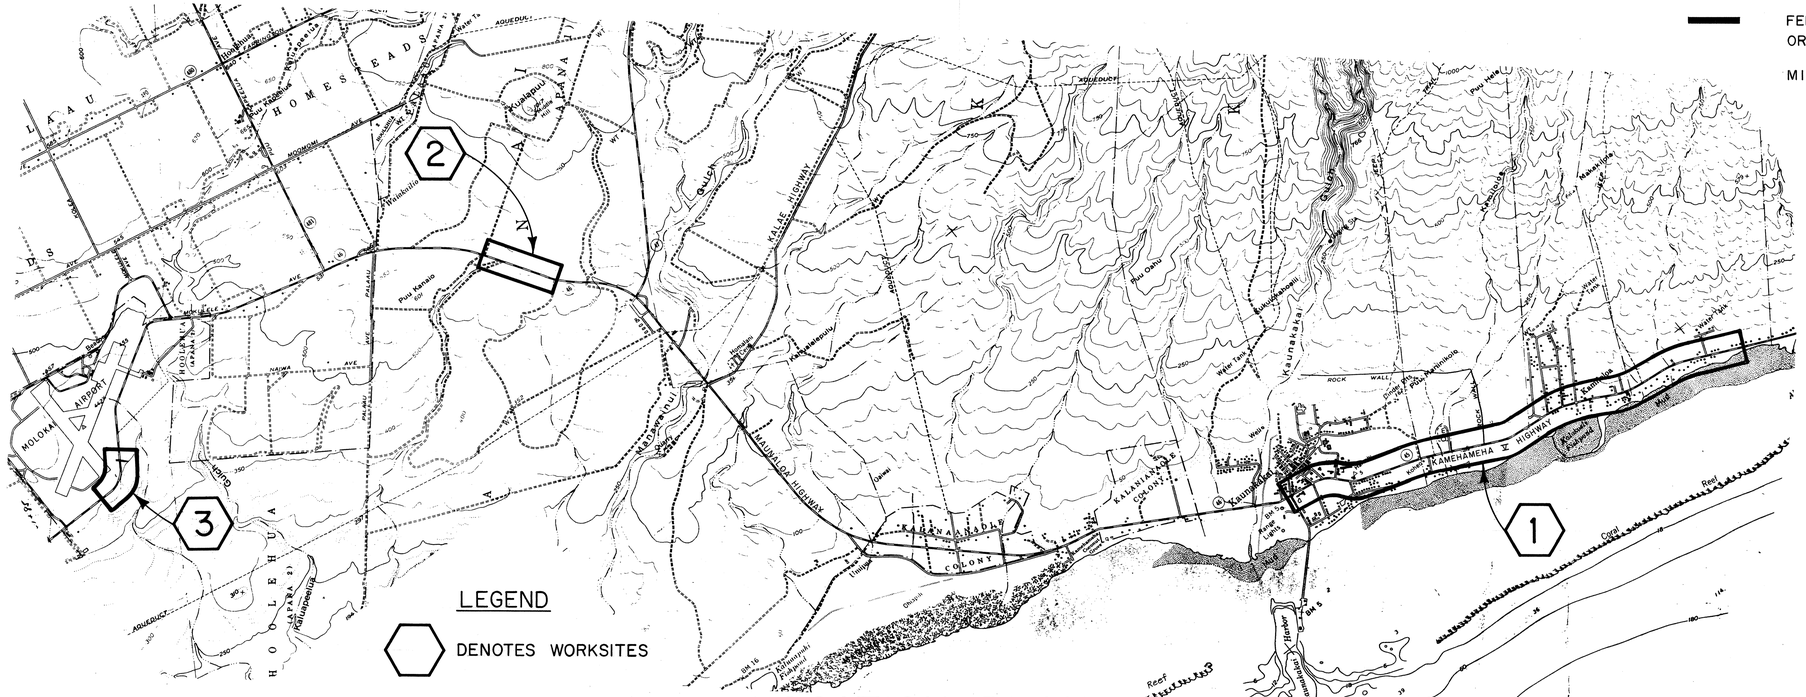

LOCATION PLAN

GRAPHIC SCALE
2 0 2 4 6
SCALE IN THOUSAND FEET

UNIT "E" — DESIGNED BY A. YAMAGUCHI, P. S. & E. BY — 548-7468 PHONE — MAR. 1990 DATE

DEPARTMENT OF TRANSPORTATION
STATE OF HAWAII
APPROVED:
Edward [illegible] 4/30/90
DIR. OF TRANSPORTATION — DATE

DD-E-4-4

HWY-M-02-90