FED. ROAD DIST. NO.	STATE	PROJ. NO.	FISCAL YEAR	SHEET NO.	TOTAL SHEETS
HAWAII	HAW.	460A-02-90	1992	1	3

460

INDEX TO DRAWINGS	
SHEET NO.	DESCRIPTION
1	TITLE SHEET
2	STANDARD PLANS SUMMARY
3	PLANTING PLAN

STATE OF HAWAII

DEPARTMENT OF TRANSPORTATION

HIGHWAYS DIVISION

HONOLULU, HAWAII

PLANS FOR

MAUNALOA HIGHWAY BEAUTIFICATION

VICINITY OF MANILA PLACE

PROJECT NO. 460A-02-90

DISTRICT OF MOLOKAI

ISLAND OF MOLOKAI

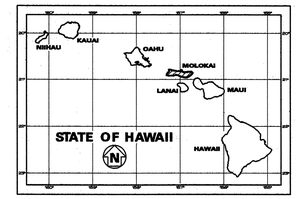

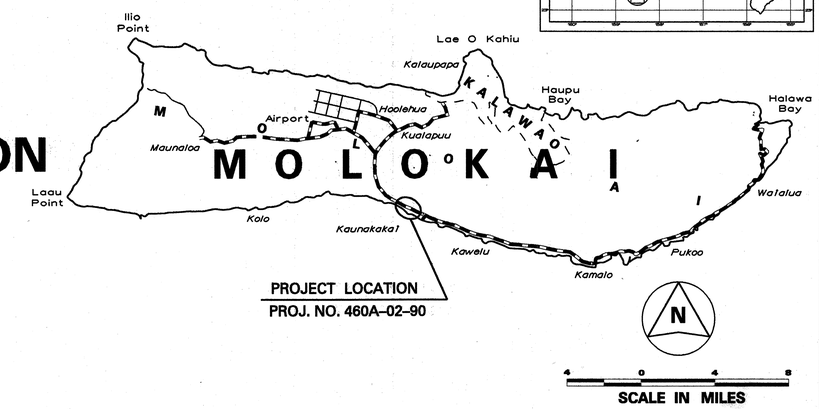

FEDERAL AID PROJECTS PREVIOUSLY CONSTRUCTED OR UNDER CONSTRUCTION

MILE POST 0.44 TO MILE POST 0.56

PROJECT NO. 460A-02-90

LENGTH OF PROJECT: 800 FT.

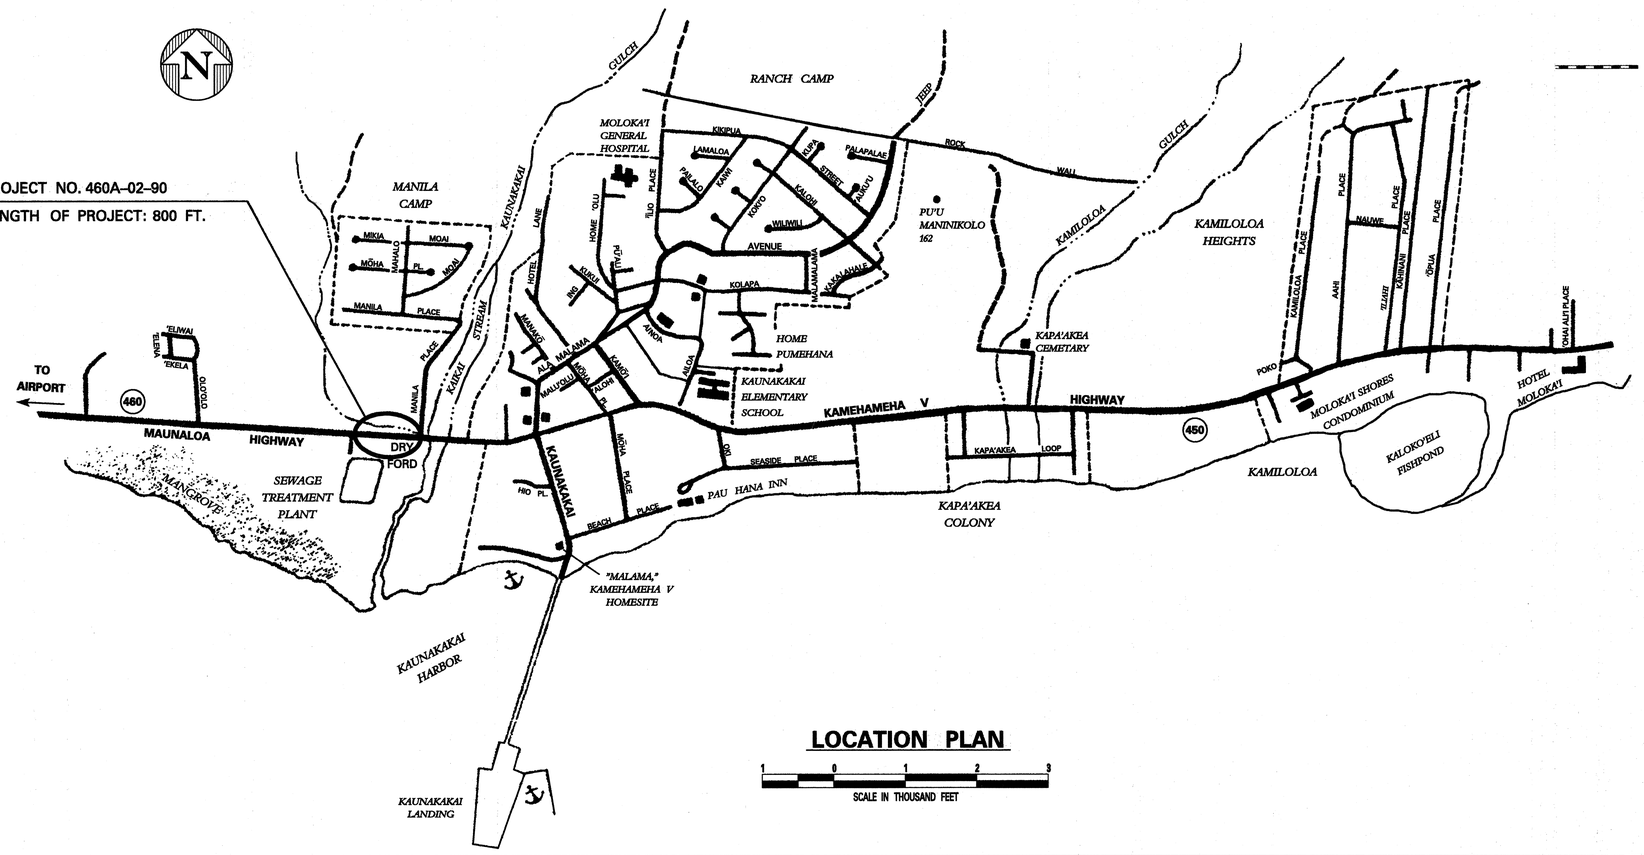

LOCATION PLAN

1 0 1 2 3

SCALE IN THOUSAND FEET

HWY-DL	APRIL, 1992
RICHARD KAPOLOLU	DATE
DESIGNED BY	
R. TAKAESU	587-2169
P. S. & E. BY	PHONE

DEPARTMENT OF TRANSPORTATION STATE OF HAWAII	
APPROVED:	
for DIR. OF TRANSPORTATION	4/29/92 DATE

C-4-9