FED. ROAD DIST. NO.	STATE	PROJ. NO.	FISCAL YEAR	SHEET NO.	TOTAL SHEETS
HAWAII	HAW.	HWY-M-05-97M	1997	1	4

INDEX TO DRAWINGS	
SHEET NO.	DESCRIPTION
1	TITLE SHEET
2	STANDARD PLANS SUMMARY
3	PAVEMENT MARKING LEGEND
	DETAILS AND GENERAL NOTES
4	RAISED PAVEMENT MARKERS
	AND STRIPING SUMMARY

STATE OF HAWAII

DEPARTMENT OF TRANSPORTATION

HIGHWAYS DIVISION

HONOLULU, HAWAII

PLANS FOR

MAUNALOA HIGHWAY PAVEMENT MARKING AND STRIPING

MAHANA TO MAUNALOA VILLAGE

PROJECT NO. HWY-M-05-97M

DISTRICT OF MOLOKAI

ISLAND OF MOLOKAI

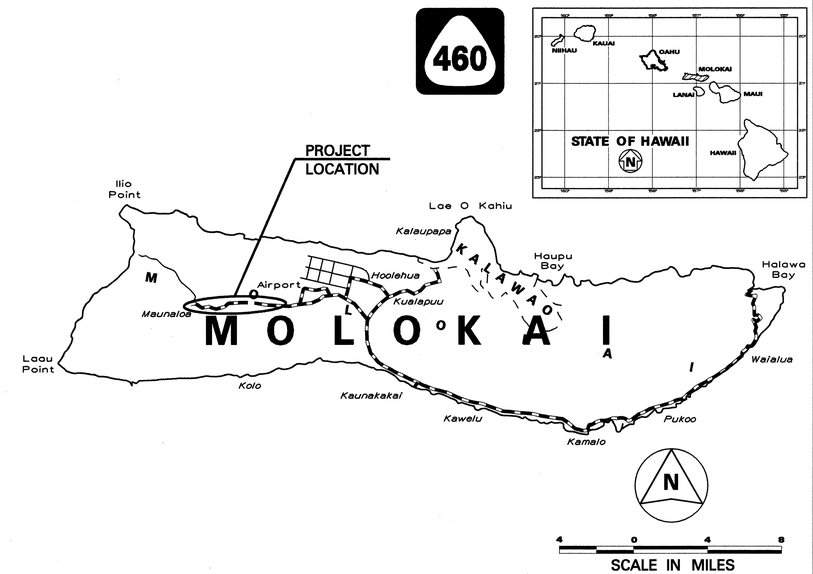

FEDERAL AID PROJECTS PREVIOUSLY CONSTRUCTED OR UNDER CONSTRUCTION

MILE POST 11.00 TO MILE POST 16.60

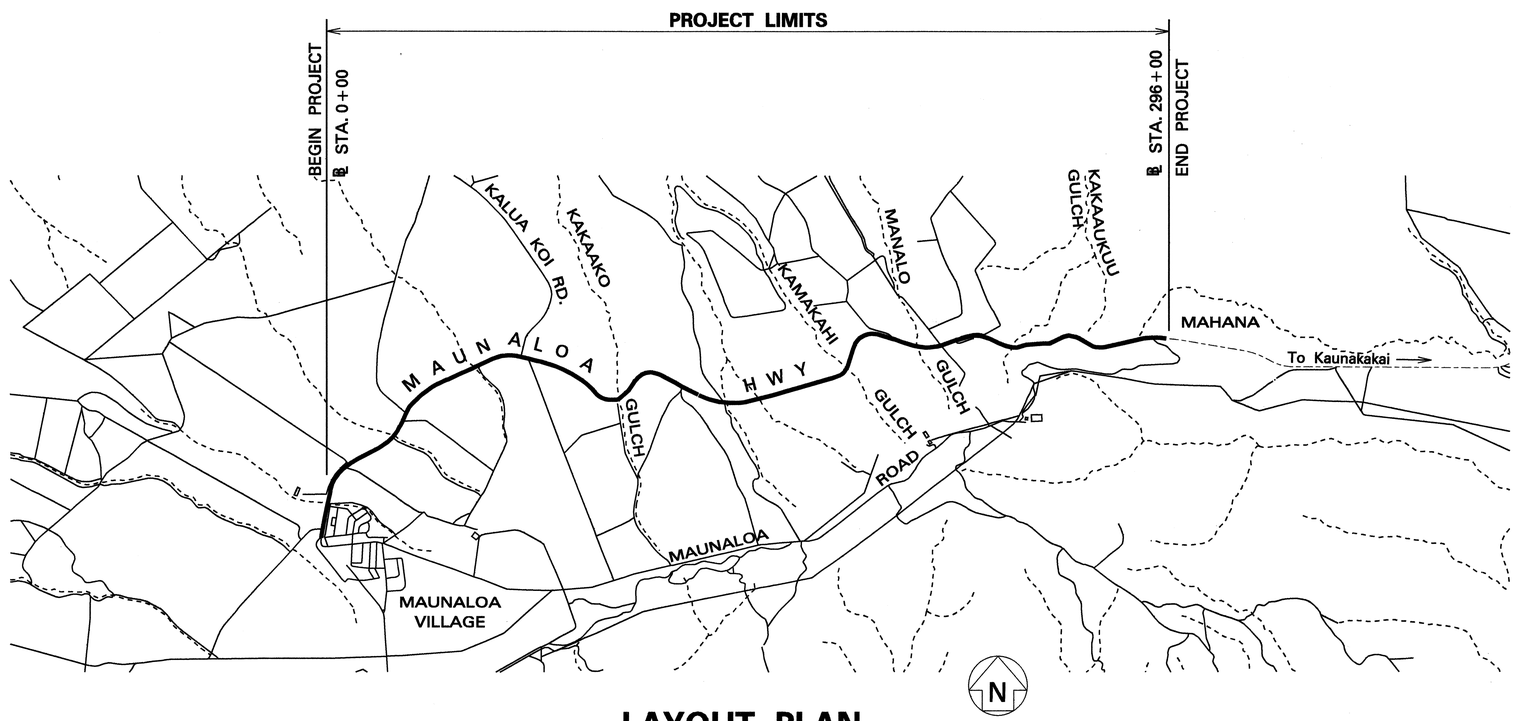

2 0 2 4 6
SCALE IN THOUSAND FEET

LAYOUT PLAN

GROSS LENGTH OF PROJECT.....5.6 MILES

NET LENGTH OF PROJECT.....5.6 MILES

DEPARTMENT OF TRANSPORTATION STATE OF HAWAII	
APPROVED:	
DIR. OF TRANSPORTATION	DATE 3/14/97

HWY-M	K. ITO	587-2244	Jan. 1997
DESIGNED BY	P. S. & E. BY	PHONE	DATE