FED. ROAD DIST. NO.	STATE	FED. AID PROJ. NO.	FISCAL YEAR	SHEET NO.	TOTAL SHEETS
HAWAII	HAW.	13-G	1936	1	31

INDEX TO DRAWINGS

SHEET No.	DESCRIPTION
1	Title Sheet
2	Typical Road Sections
3-12	Road Plan & Profile Sheets
13-14	Standard Details Sheets Nos. 1 and 2
15-18	Other Details Sheets
19	Arch Culverts Details
20-21	Bridges Details
22-31	Cross-Sections

TERRITORY OF HAWAII
TERRITORIAL HIGHWAY DEPARTMENT
HONOLULU, T.H.

PLANS OF
LAHAINA - WAILUKU ROAD
MAALAEA-WAILUKU SECTION
FEDERAL AID PROJECT NO. 13-G.
DISTRICT OF WAILUKU
ISLAND OF MAUI

SCALES

PLANS		1 INCH = 100 FEET
PROFILE	HOR.	1 INCH = 100 FEET
	VERT.	1 INCH = 10 FEET
CROSS-SECTIONS		1 INCH = 10 FEET

CONVENTIONAL SIGNS

Existing Fence
Stone Wall
Existing Road
Center Line
Culvert
Railroad

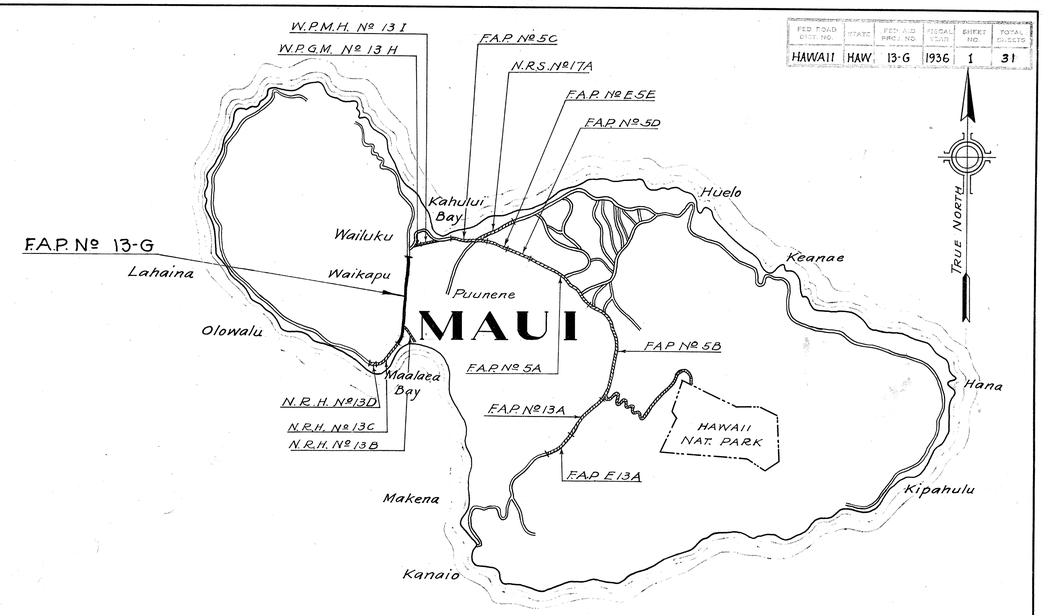

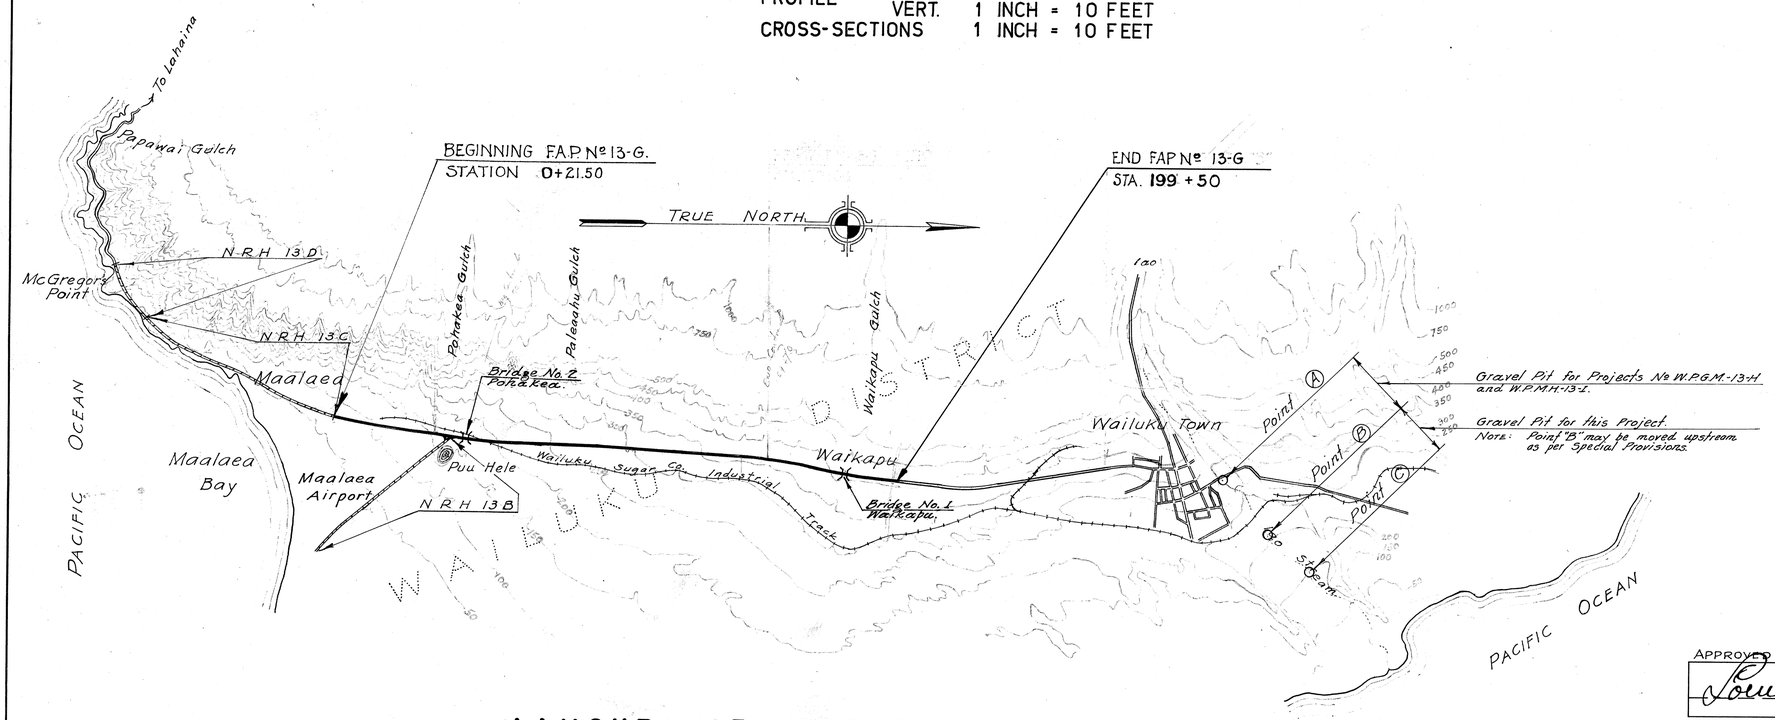

LAYOUT OF PROJECT

SCALE: 1" = 2640'

GROSS LENGTH OF PROJECT	3.837	MILES
BRIDGES	0.015	MILE
NET LENGTH OF PROJECT	3.822	MILES

Length of Project Revised

D.F.B. Dec. 35
A.K.L.
A.K.L.

APPROVED
Louis B. Lain
TERRITORIAL HIGHWAY ENGINEER

RECOMMENDED FOR APPROVAL
[redacted]
PRINCIPAL HIGHWAY ENGINEER Bu. of Pub. Rds.

RECOMMENDED FOR APPROVAL
[redacted]
CHIEF ENGINEER, Bureau of Public Roads

APPROVED
[redacted]
CHIEF, Bureau of Public Roads

4365.1