INDEX TO DRAWINGS	
SHEET NO	DESCRIPTION
1	TITLE SHEET
2-5	PLAN, TYPICAL SEC., NOTES QUANTITY SCHEDULE
6	STANDARD DETAILS

FED. ROAD DIST. NO.	STATE	PROJ. NO.	FISCAL YEAR	SHEET NO.	TOTAL SHEETS
HAWAII	HAW.	30C01-75M	1975	1	6

STATE OF HAWAII
DEPARTMENT OF TRANSPORTATION
HIGHWAYS DIVISION
HONOLULU, HAWAII
PLANS OF

HONOAPIILANI HIGHWAY RESURFACING
UKUMEHAME TO MC GREGOR POINT
PROJECT NO. 30C-01-75M
DISTRICT OF LAHAINA AND WAILUKU
ISLAND OF MAUI

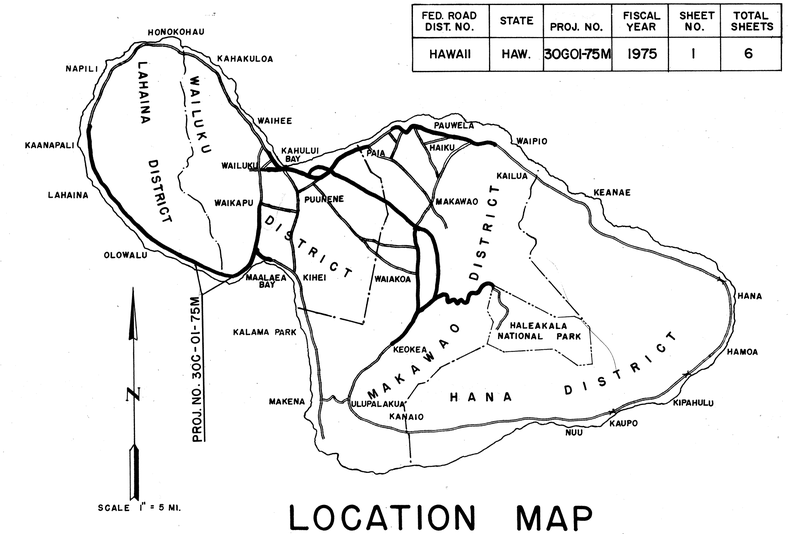

LOCATION MAP

FEDERAL AID PROJECTS PREVIOUSLY CONSTRUCTED OR UNDER CONSTRUCTION

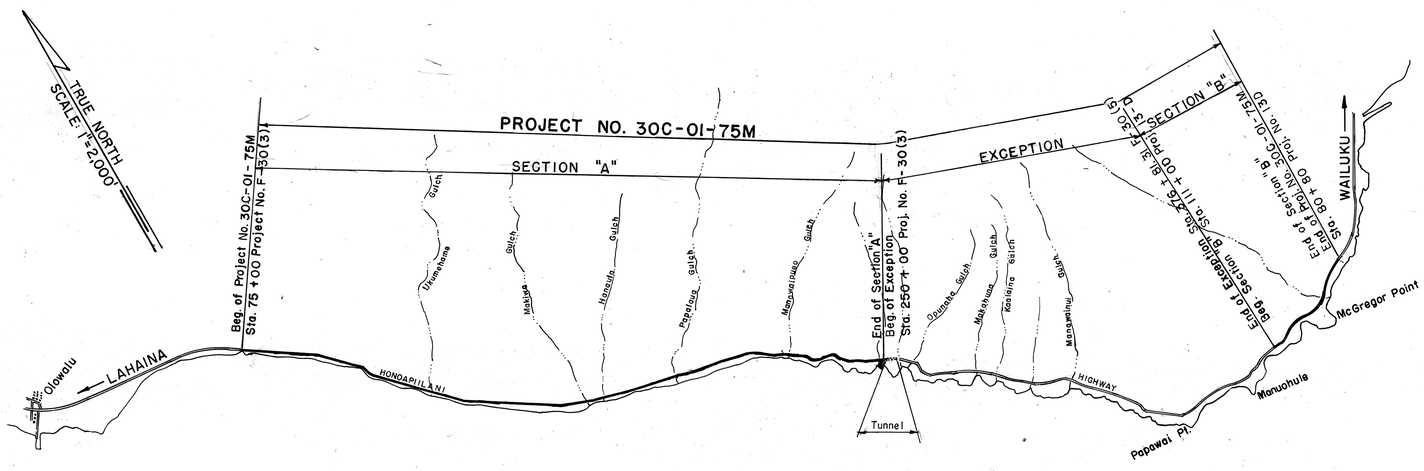

LAYOUT OF PROJECT

GROSS LENGTH OF PROJECT	6.288 MILES
EXCEPTION	2.402 MILES
NET LENGTH OF PROJECT	3.886 MILES

APPROVED: DATE 2/3/75

E. Alvey Wright
DIRECTOR OF TRANSPORTATION

HWY-M	A. Nishimura	548-7537	Jan., 1975
DESIGNED BY	P.S.&E. BY	PHONE	DATE