FED. ROAD DIST. NO.	STATE	PROJ. NO.	FISCAL YEAR	SHEET NO.	TOTAL SHEETS
HAWAII	HAW.	30C-01-86M	1986	11	14

CURVE DATA

Δ = 20° 46'
D = 1° 00
R = 5,730.00
T = 1,049.90
L = 2,076.67

TRUE NORTH
Scale: 1"=40'

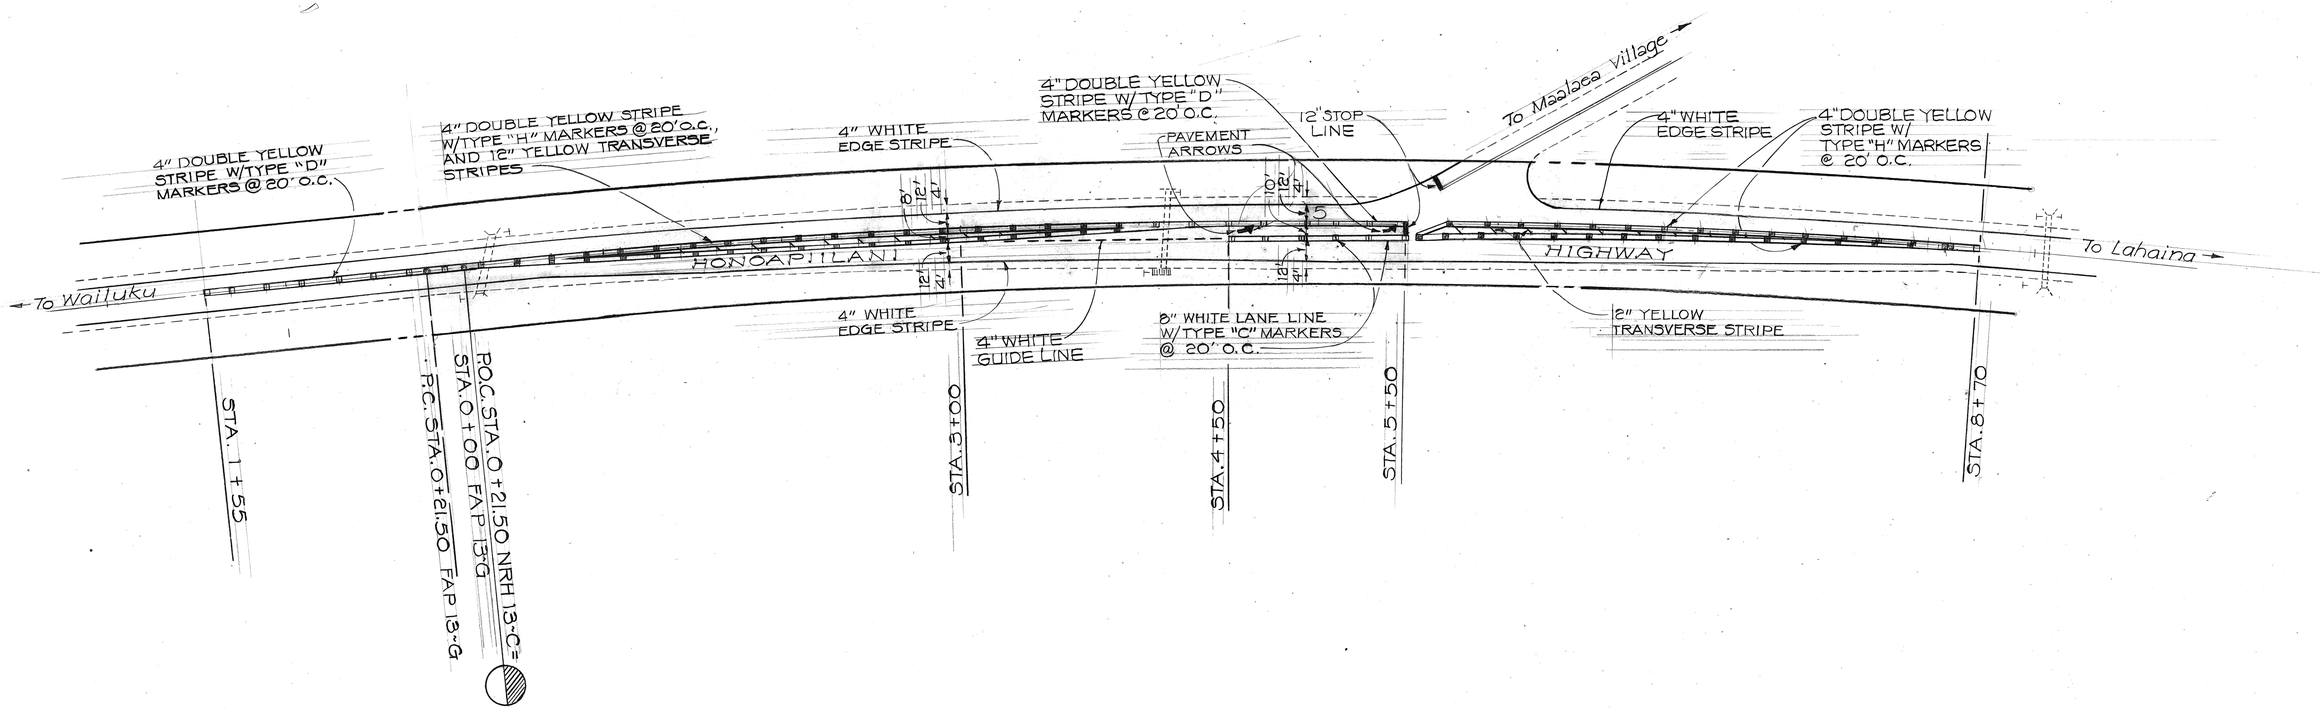

ORIGINAL PLAN		
	SURVEY PLOTTED BY	DATE
	DRAWN BY	
	TRACED BY	
NOTE BOOK	DESIGNED BY	
	QUANTITIES BY	
No.	CHECKED BY	

STATE OF HAWAII
DEPARTMENT OF TRANSPORTATION
HIGHWAYS DIVISION

PAVEMENT MARKING & STRIPING PLAN
MAALAEA VILLAGE INTERSECTION
HONOAPIILANI HIGHWAY
RESURFACING
PROJ. No. 30C-01-86M

Scale: 1"=40' Date: Jan. 1986

SHEET No. 1 OF 1 SHEETS

11