FED. ROAD DIST. NO.	STATE	FED. AID PROJ. NO.	FISCAL YEAR	SHEET NO.	TOTAL SHEETS
HAWAII	HAW.	HES-STP-030-1(19)	1993	1	14

30

INDEX TO DRAWINGS

SHEET NO.	DESCRIPTION
1	TITLE SHEET
2	STANDARD PLAN SUMMARY
3	GENERAL NOTES & LEGEND
4	TYPICAL SECTIONS
5–6	PLANS
7	PAVEMENT MARKING & LEGEND
8–9	PAVEMENT MARKING & SIGNING PLANS
10	MISC. TRAFFIC SUMMARIES
11–14	CROSS SECTIONS

STATE OF HAWAII

DEPARTMENT OF TRANSPORTATION

HIGHWAYS DIVISION

PLANS FOR

HONOAPIILANI HIGHWAY
LEFT–TURN STORAGE LANES AT OLOWALU

F.A.P. PROJ. NO. HES–STP–030–1(19)

DISTRICT OF LAHAINA
ISLAND OF MAUI

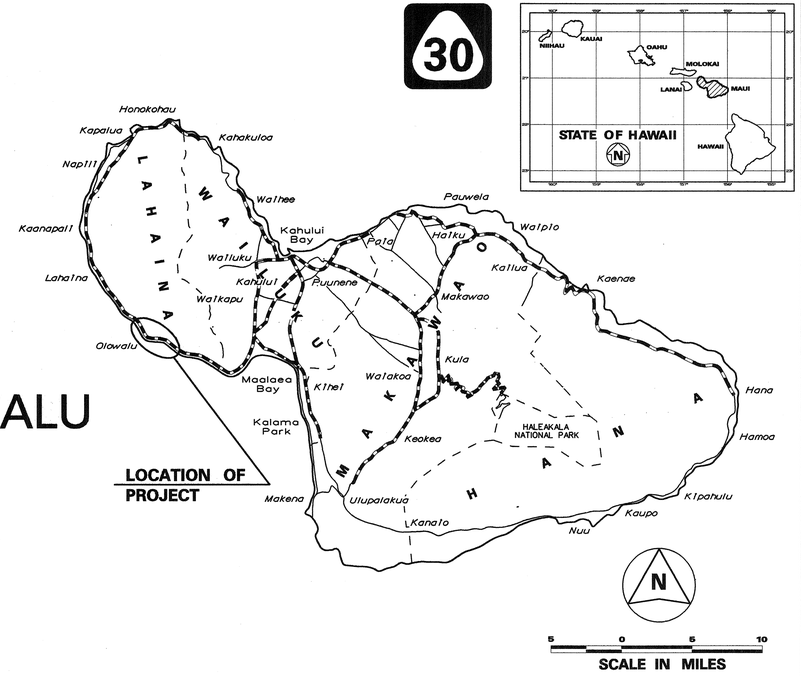

FEDERAL AID PROJECTS PREVIOUSLY CONSTRUCTED OR UNDER CONSTRUCTION

MILE POST 15.24 TO MILE POST 14.85

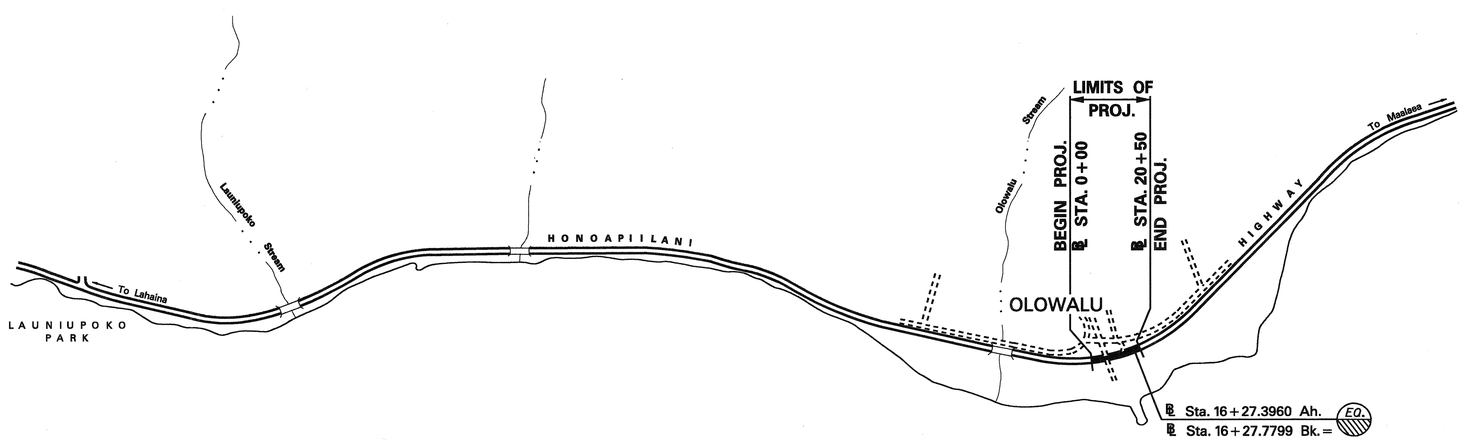

1 0 1 2 3
SCALE IN THOUSANDS

LAYOUT OF PROJECT

LENGTH OF PROJECT ..... 0.39 MILE

DESIGN DESIGNATION

ADT (1990) 21,600
DESIGN ADT (1995) 26,600
DHV 2,200
D 70/30
T_{24} 6.5%
V ..... 45 MPH

DEPARTMENT OF TRANSPORTATION FEDERAL HIGHWAY ADMINISTRATION	
APPROVED: Abraham Wong	6/2/93
for DIVISION ADMINISTRATOR	DATE

DEPARTMENT OF TRANSPORTATION STATE OF HAWAII	
APPROVED: Thomas H. Obata	6/1/93
for DIR. OF TRANSPORTATION	DATE

UNIT "D" — DESIGNED BY
A. NISHIMURA — P. S. & E. BY
587–2244 — PHONE
May, 1993 — DATE