FED. ROAD DIST. NO.	STATE	FED. AID PROJ. NO.	FISCAL YEAR	SHEET NO.	TOTAL SHEETS
HAWAII	HAW.	STP-030-1(23)	1994	1	27

30

INDEX TO DRAWINGS

SHEET NO.	DESCRIPTION
1	TITLE SHEET
2	STANDARD PLANS SUMMARY
3	GENERAL NOTES AND LEGEND
4	TYPICAL SECTIONS
5	TYPICAL DETAILS
6	GUARDRAIL SCHED., NOTES, AND DETAILS
7 – 10	GUARDRAIL CONNECTION AT HONOKOWAI BRIDGE APPROACH DETAILS
11 – 16	ROADWAY PLAN
17 – 23	SIGN & PAVEMENT MARKING PLAN
24 – 27	MISCELLANEOUS SUMMARIES & DETAILS

STATE OF HAWAII

DEPARTMENT OF TRANSPORTATION

HIGHWAYS DIVISION

HONOLULU, HAWAII

PLANS FOR

HONOAPIILANI HIGHWAY RESURFACING

HONOKOWAI TO KAHANA

FEDERAL AID PROJECT NO. STP-030-1(23)

DISTRICT OF LAHAINA

ISLAND OF MAUI

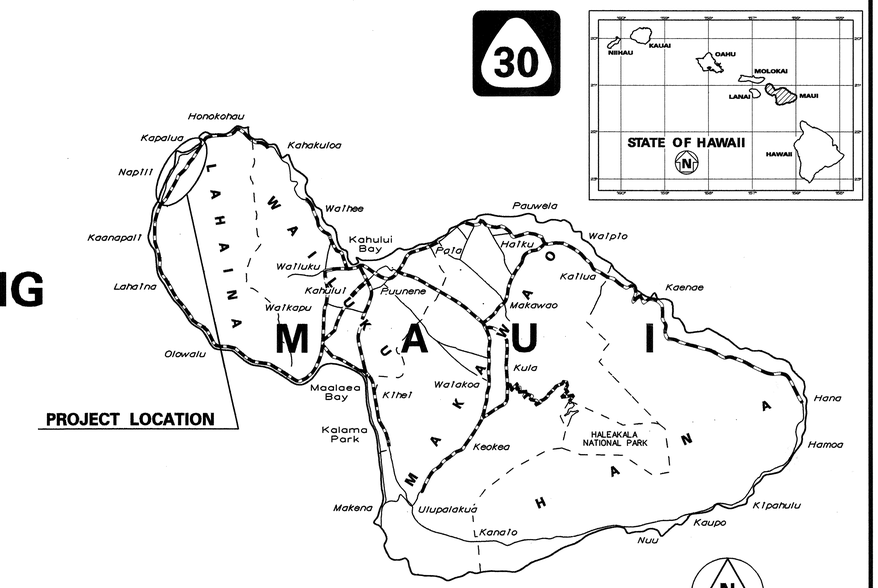

FEDERAL AID PROJECT NO. STP-030-1(23)

Project Length = 1.95 Miles

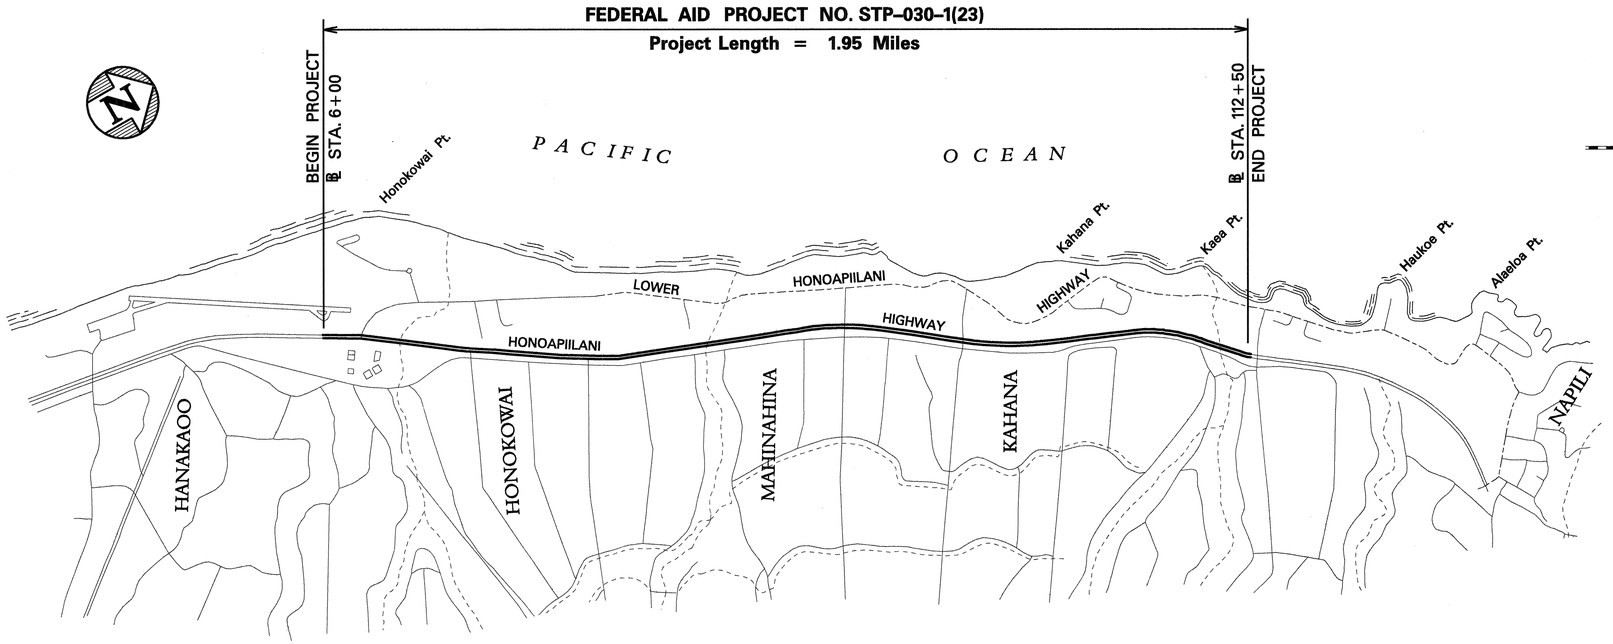

FEDERAL AID PROJECTS PREVIOUSLY CONSTRUCTED OR UNDER CONSTRUCTION

MILE POST 25.79 TO MILE POST 27.74

DESIGN DESIGNATION

ADT (1994) 15,490
ADT (2014) 22,640
DHV 1,920
D 55/45
T ..... 4.0 %

1 0 1 2 3

SCALE IN THOUSAND FEET

LAYOUT PLAN

GROSS LENGTH OF PROJECT..... 1.95 MILES
NET LENGTH OF PROJECT..... 1.95 MILES

HWY-M	J. FRONDA	587-2246	APR., 1994
DESIGNED BY	P. S. & E. BY	PHONE	DATE

DEPARTMENT OF TRANSPORTATION
STATE OF HAWAII

APPROVED:

H Harano 5/12/94

for DIR. OF TRANSPORTATION DATE