FED. ROAD DIST. NO.	STATE	PROJ. NO.	FISCAL YEAR	SHEET NO.	TOTAL SHEETS
HAWAII	HAWAII	STP-3100(016)	2021	33	62

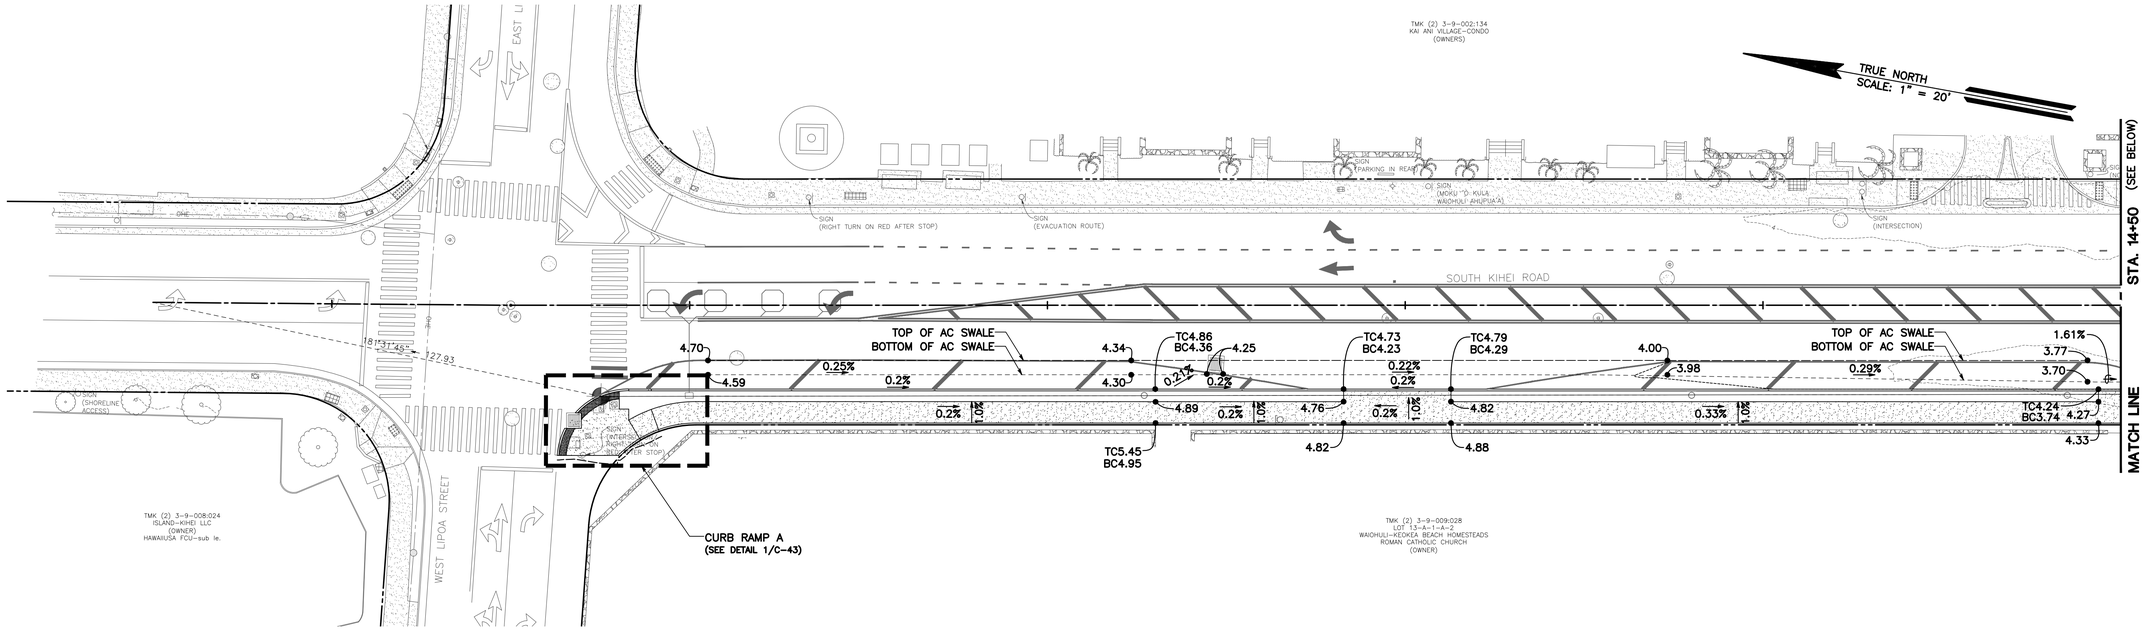

GRADING PLAN

SCALE: 1" = 20'

SCALE IN FEET

0 10 20 40 60

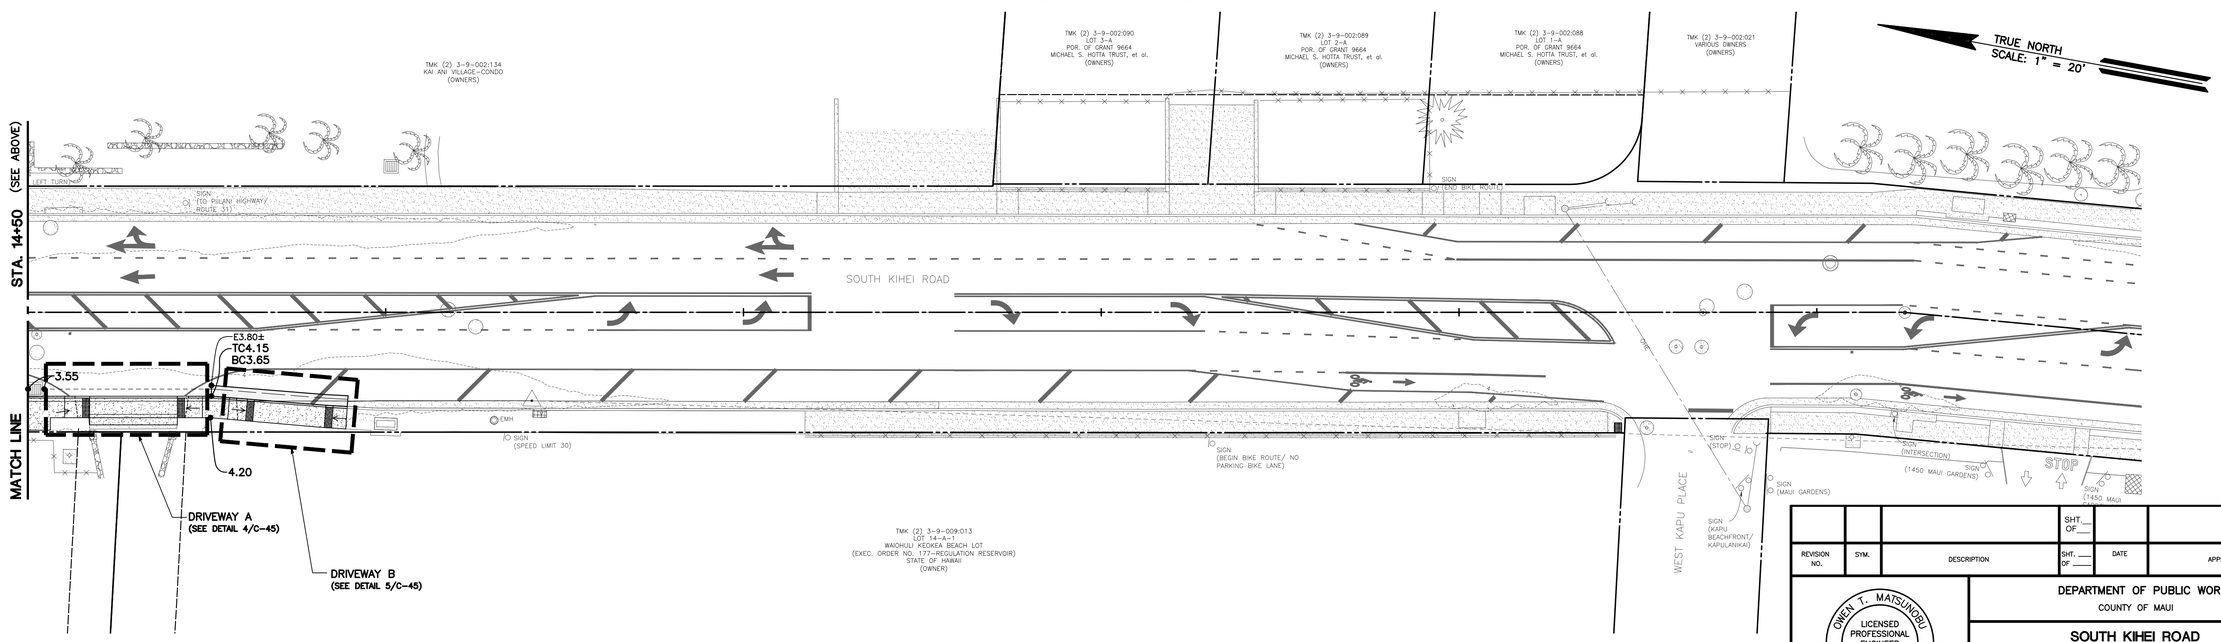

GRADING PLAN

SCALE: 1" = 20'

SCALE IN FEET

0 10 20 40 60

EARTHWORK QUANTITIES:

EXCAVATION	=	56	CU. YDS.
EMBANKMENT	=	24	CU. YDS.
AREA OF GRADING	=	0.17	ACRE

EARTHWORK QUANTITIES ARE APPROXIMATE IN-PLACE VOLUMES.

EARTHWORK QUANTITIES INCLUDE DRIVEWAYS, SIDEWALK, AND CURB RAMP IMPROVEMENTS FOR ENTIRE PROJECT.

REVISION NO.	SYM.	DESCRIPTION	SHT. OF	DATE	APPROVED
			SHT. OF		

OWEN T. MATSUNOBU
LICENSED PROFESSIONAL ENGINEER
No. 18892-C
HAWAII, U.S.A.

THIS WORK WAS PREPARED BY ME OR UNDER MY SUPERVISION, AND CONSTRUCTION OF THIS PROJECT WILL BE UNDER MY OBSERVATION AS DEFINED IN HAR 16-115-2.

LICENSE EXPIRES: 04/30/2022

DEPARTMENT OF PUBLIC WORKS
COUNTY OF MAUI

SOUTH KIHEI ROAD
PAVEMENT REHABILITATION
KIHEI, MAUI, HAWAII

GRADING PLAN

FUKUMOTO ENGINEERING, INC.		JOB NO.	DRAWING NO.
DESIGNED BY: O.M.	CHECKED BY: M.S.	STP-3100(016)	C-32
DRAWN BY: C.C./N.M.	APPROVED BY: M.S.	DATE OCT. 2020	SHEET 33 OF 62 SHTS
SCALE: AS NOTED			

FILE ____ DRAWER ____ FOLDER ____

DATE: SEPTEMBER XX, 2020 (50% SUBMITTAL SET)

SOUTH KIHEI ROAD PAVEMENT REHABILITATION