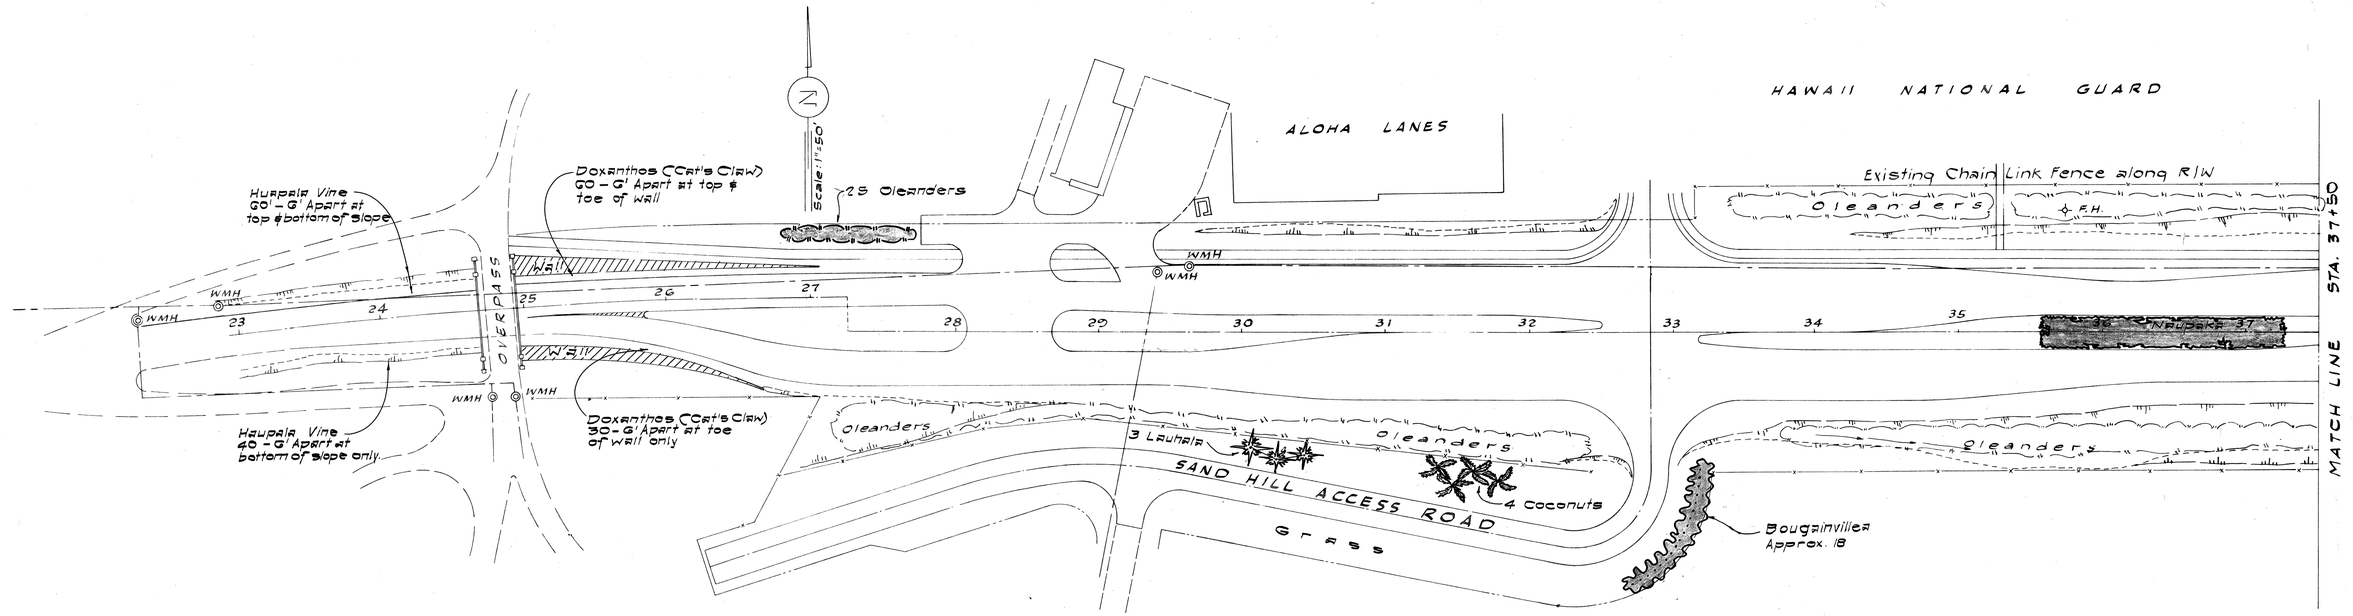

LANDSCAPING NOTES

1. Bermuda grass (Cynodon Dactylon) to be placed as covering on all shoulders and medial strips on each side of Naupaka plantings. Covering on shoulders to include the full level open area available.

2. Wedelia, a hardy creeping vine, to be considered for cut and fill slopes. Architect recommends planting of a test area to determine suitability. Plant all slopes if satisfactory.

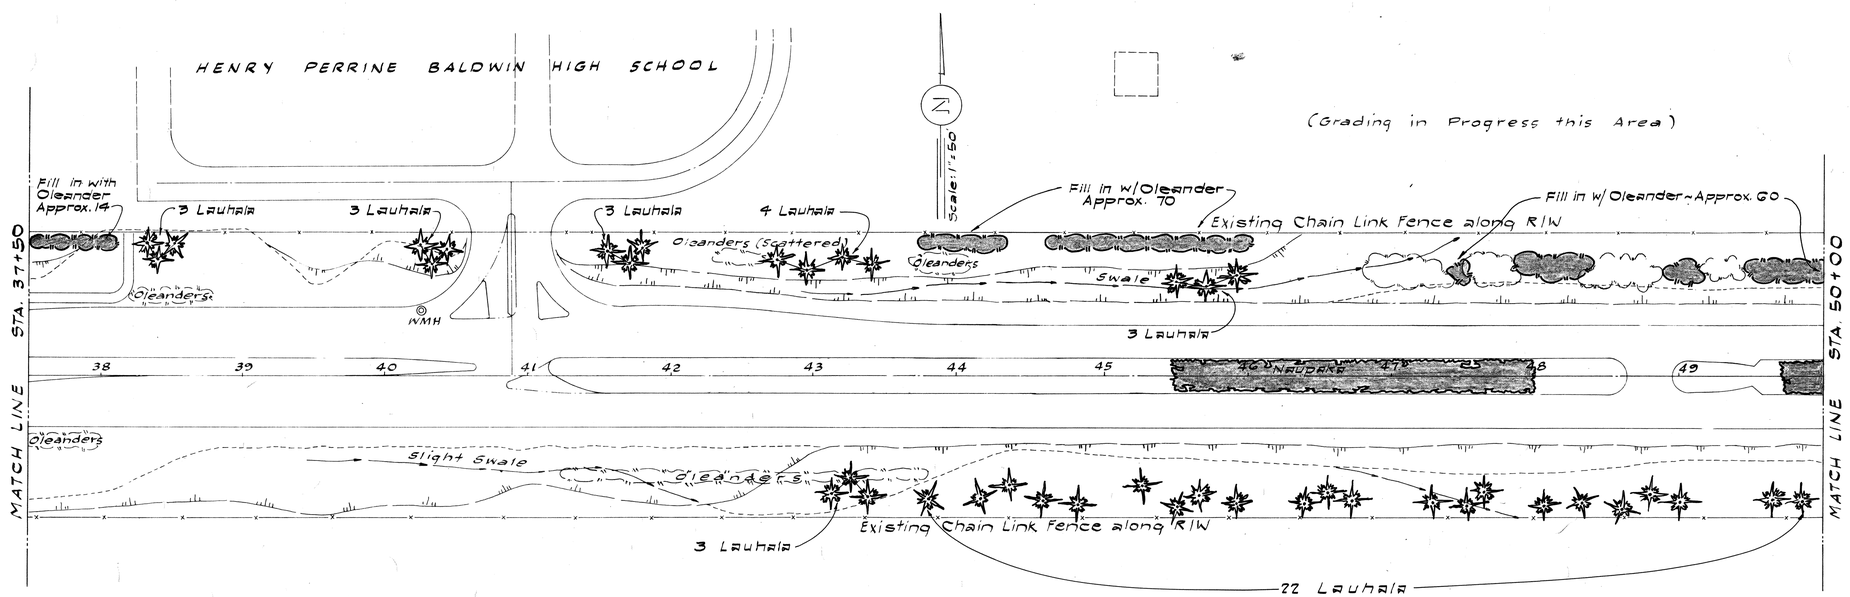

APPROVED

NO.	DATE	DESCRIPTION	APPROVED

REVISIONS

L. FREDERICK PACK ASSOCIATES OF HAWAII, LTD.
CIVIL ENGINEERING · LAND PLANNING · AERIAL MAPPING

SPRINKLER SYSTEM
FOR
KAAHUMANU AVENUE
COUNTY OF MAUI, WAILUKU, MAUI, HAWAII

STA. 23+00 TO 50+00

MAUI BEAUTIFICATION COMMITTEE LANDSCAPE PLAN

(NOT IN THIS CONTRACT)

DESIGN BY MANSFIELD CLAFLIN

JOB NO: 6472
DATE:

APPROVED	NO.	DATE	DESCRIPTION	APPROVED
			REVISIONS	

L. FREDERICK PACK ASSOCIATES OF HAWAII, LTD.
CIVIL ENGINEERING · LAND PLANNING · AERIAL MAPPING

SPRINKLER SYSTEM
FOR
KAAHUMANU AVENUE
COUNTY OF MAUI, WAILUKU, MAUI, HAWAII

STA. 50+00 TO 77+00

MAUI BEAUTIFICATION COMMITTEE LANDSCAPE PLAN

(NOT IN THIS CONTRACT)

DESIGN BY MANSFIELD CLAFLIN

JOB NO: 6472
DATE:

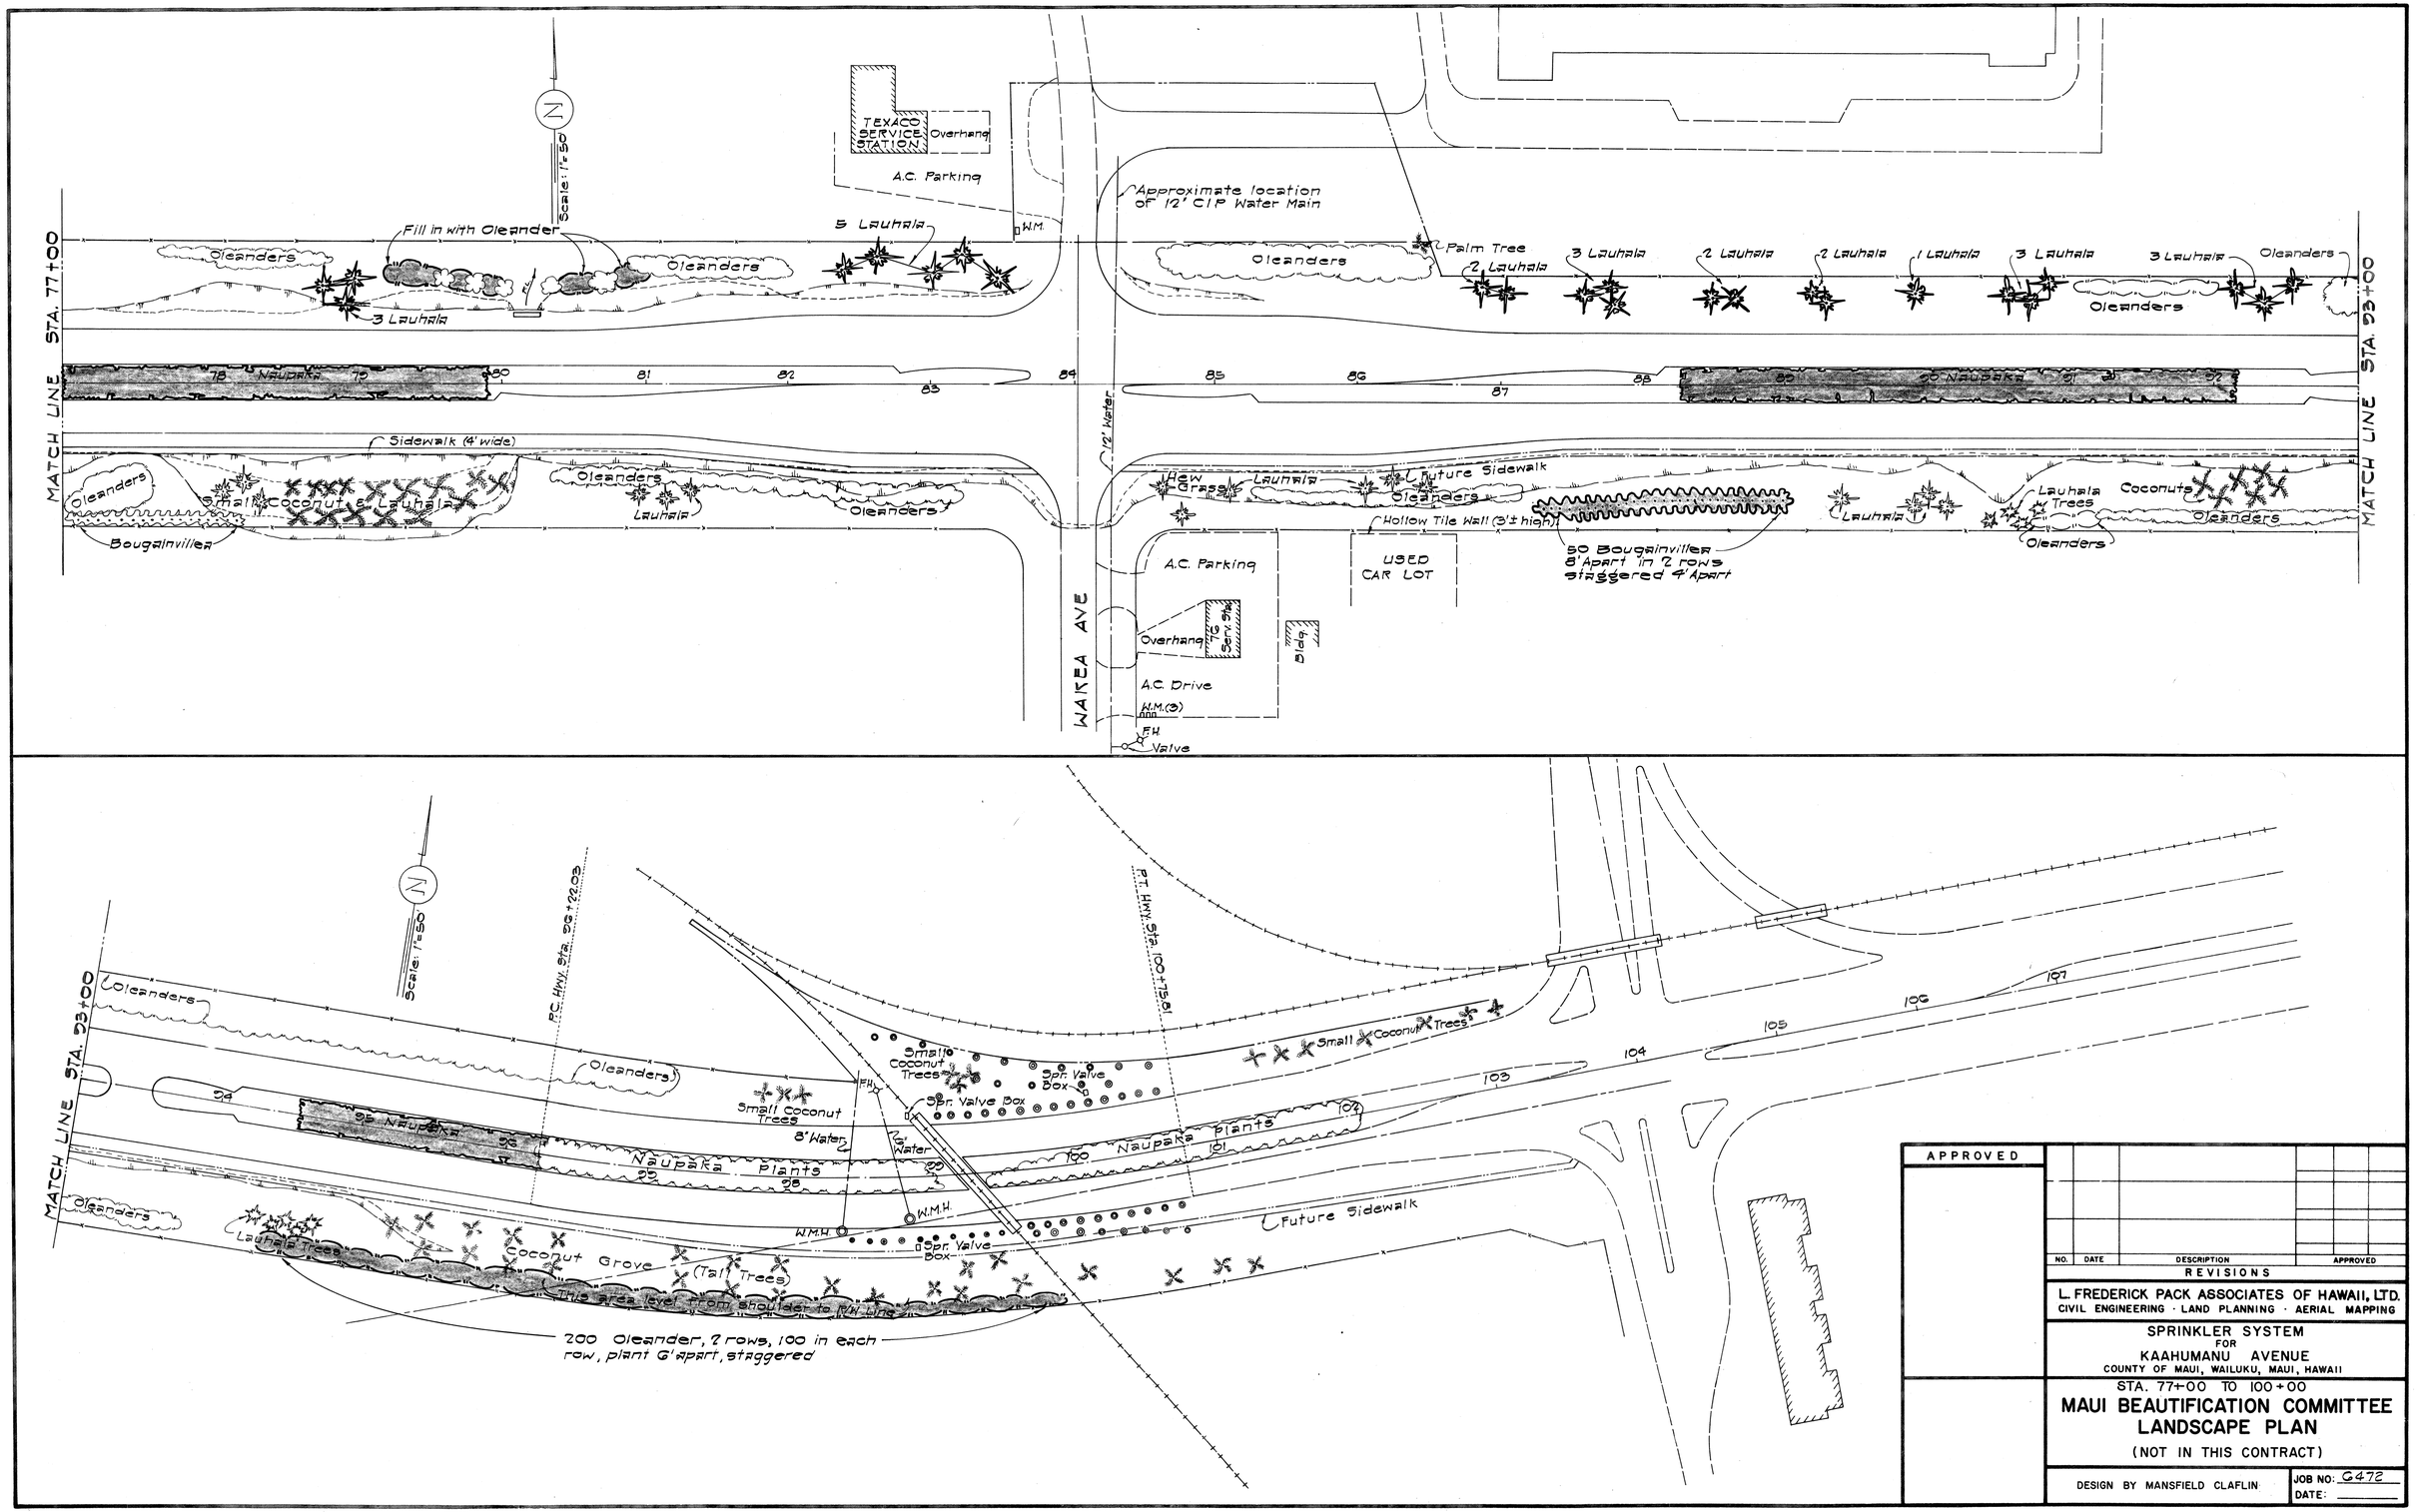

APPROVED

NO.	DATE	DESCRIPTION	APPROVED

REVISIONS

L. FREDERICK PACK ASSOCIATES OF HAWAII, LTD.
CIVIL ENGINEERING · LAND PLANNING · AERIAL MAPPING

SPRINKLER SYSTEM
FOR
KAAHUMANU AVENUE
COUNTY OF MAUI, WAILUKU, MAUI, HAWAII

STA. 77+00 TO 100+00

MAUI BEAUTIFICATION COMMITTEE LANDSCAPE PLAN

(NOT IN THIS CONTRACT)

DESIGN BY MANSFIELD CLAFLIN

JOB NO: 6472
DATE: