FED. ROAD DIST. NO.	STATE	FED. AID PROJ. NO.	FISCAL YEAR	SHEET NO.	TOTAL SHEETS
HAWAII	HAW.	NH-032-1(011)	2025	11	19

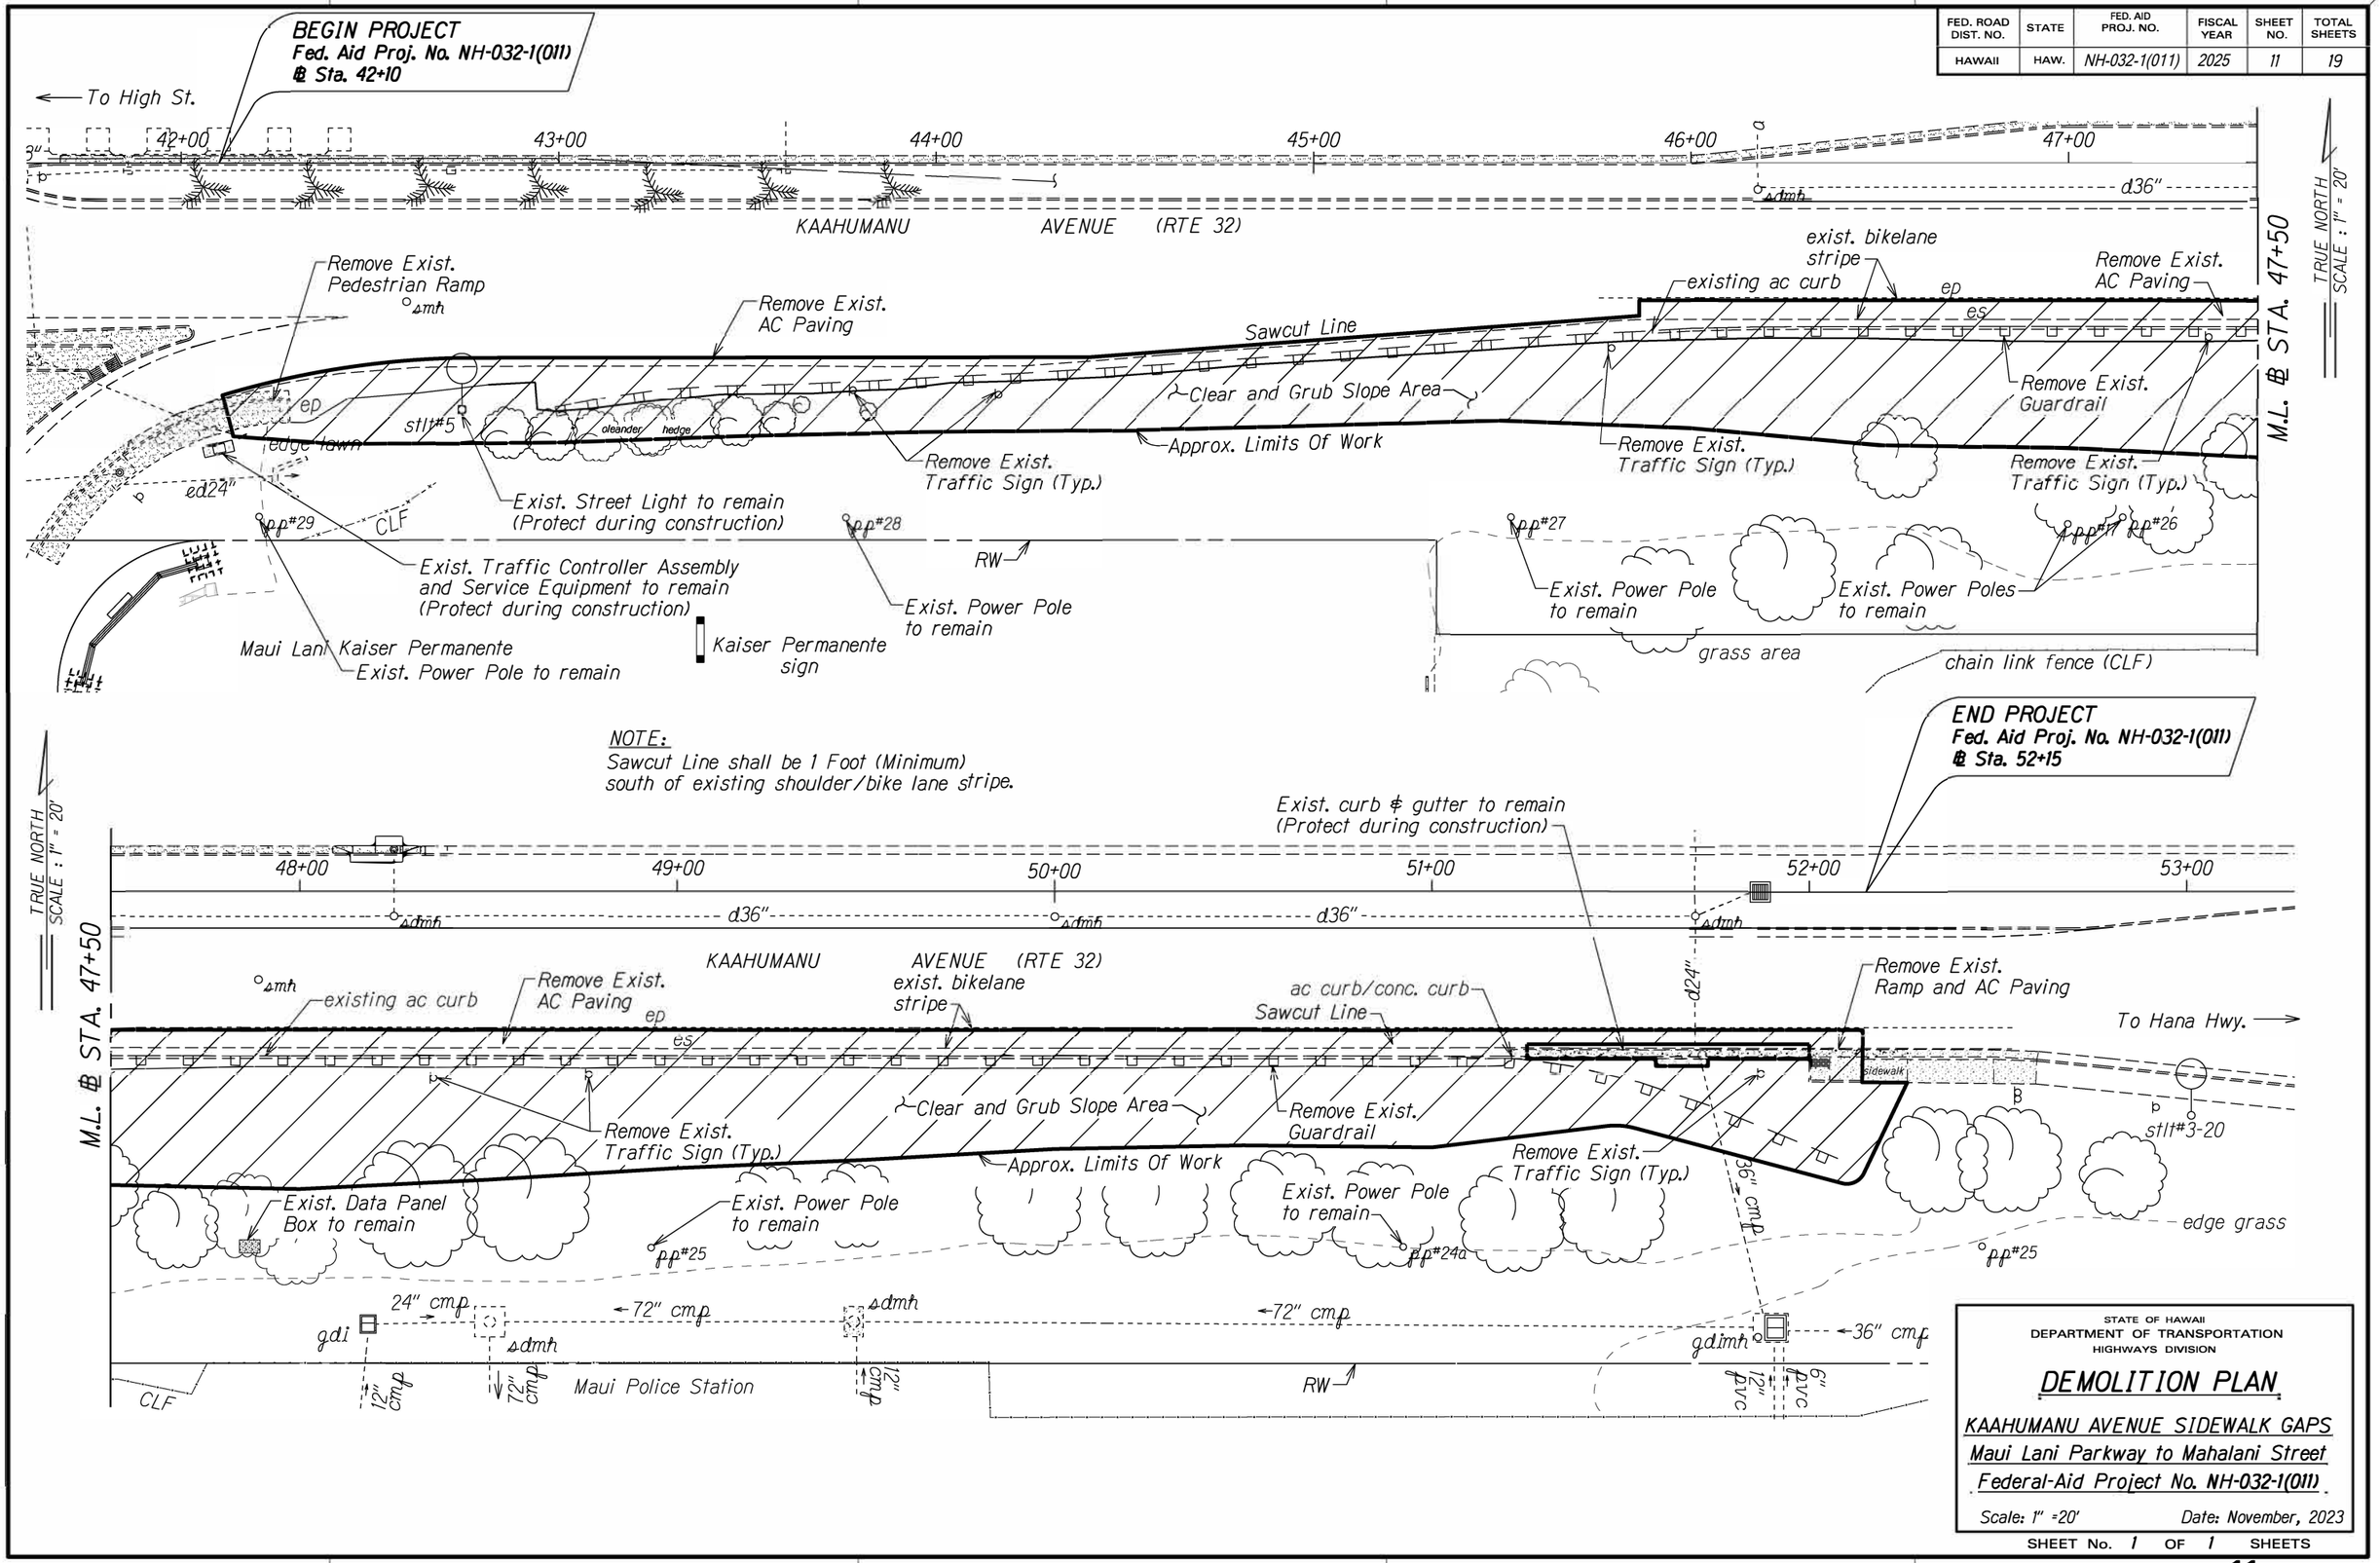

STATE OF HAWAII
DEPARTMENT OF TRANSPORTATION
HIGHWAYS DIVISION

DEMOLITION PLAN

KAAHUMANU AVENUE SIDEWALK GAPS
Maui Lani Parkway to Mahalani Street
Federal-Aid Project No. NH-032-1(011)

Scale: 1" =20' Date: November, 2023

SHEET No. 1 OF 1 SHEETS

ORIGINAL PLAN	SURVEY PLOTTED BY	DATE 11/23
	SURVEY BY	
	TRACED BY	
NOTE BOOK	DESIGNED BY LH	
dd.xx	QUANTITIES BY	
No. 1.xgn	CHECKED BY	