FED. ROAD DIST. NO.	STATE	FED. AID PROJ. NO.	FISCAL YEAR	SHEET NO.	TOTAL SHEETS
HAWAII	HAW.	NH-032-1(011)	2025	18	19

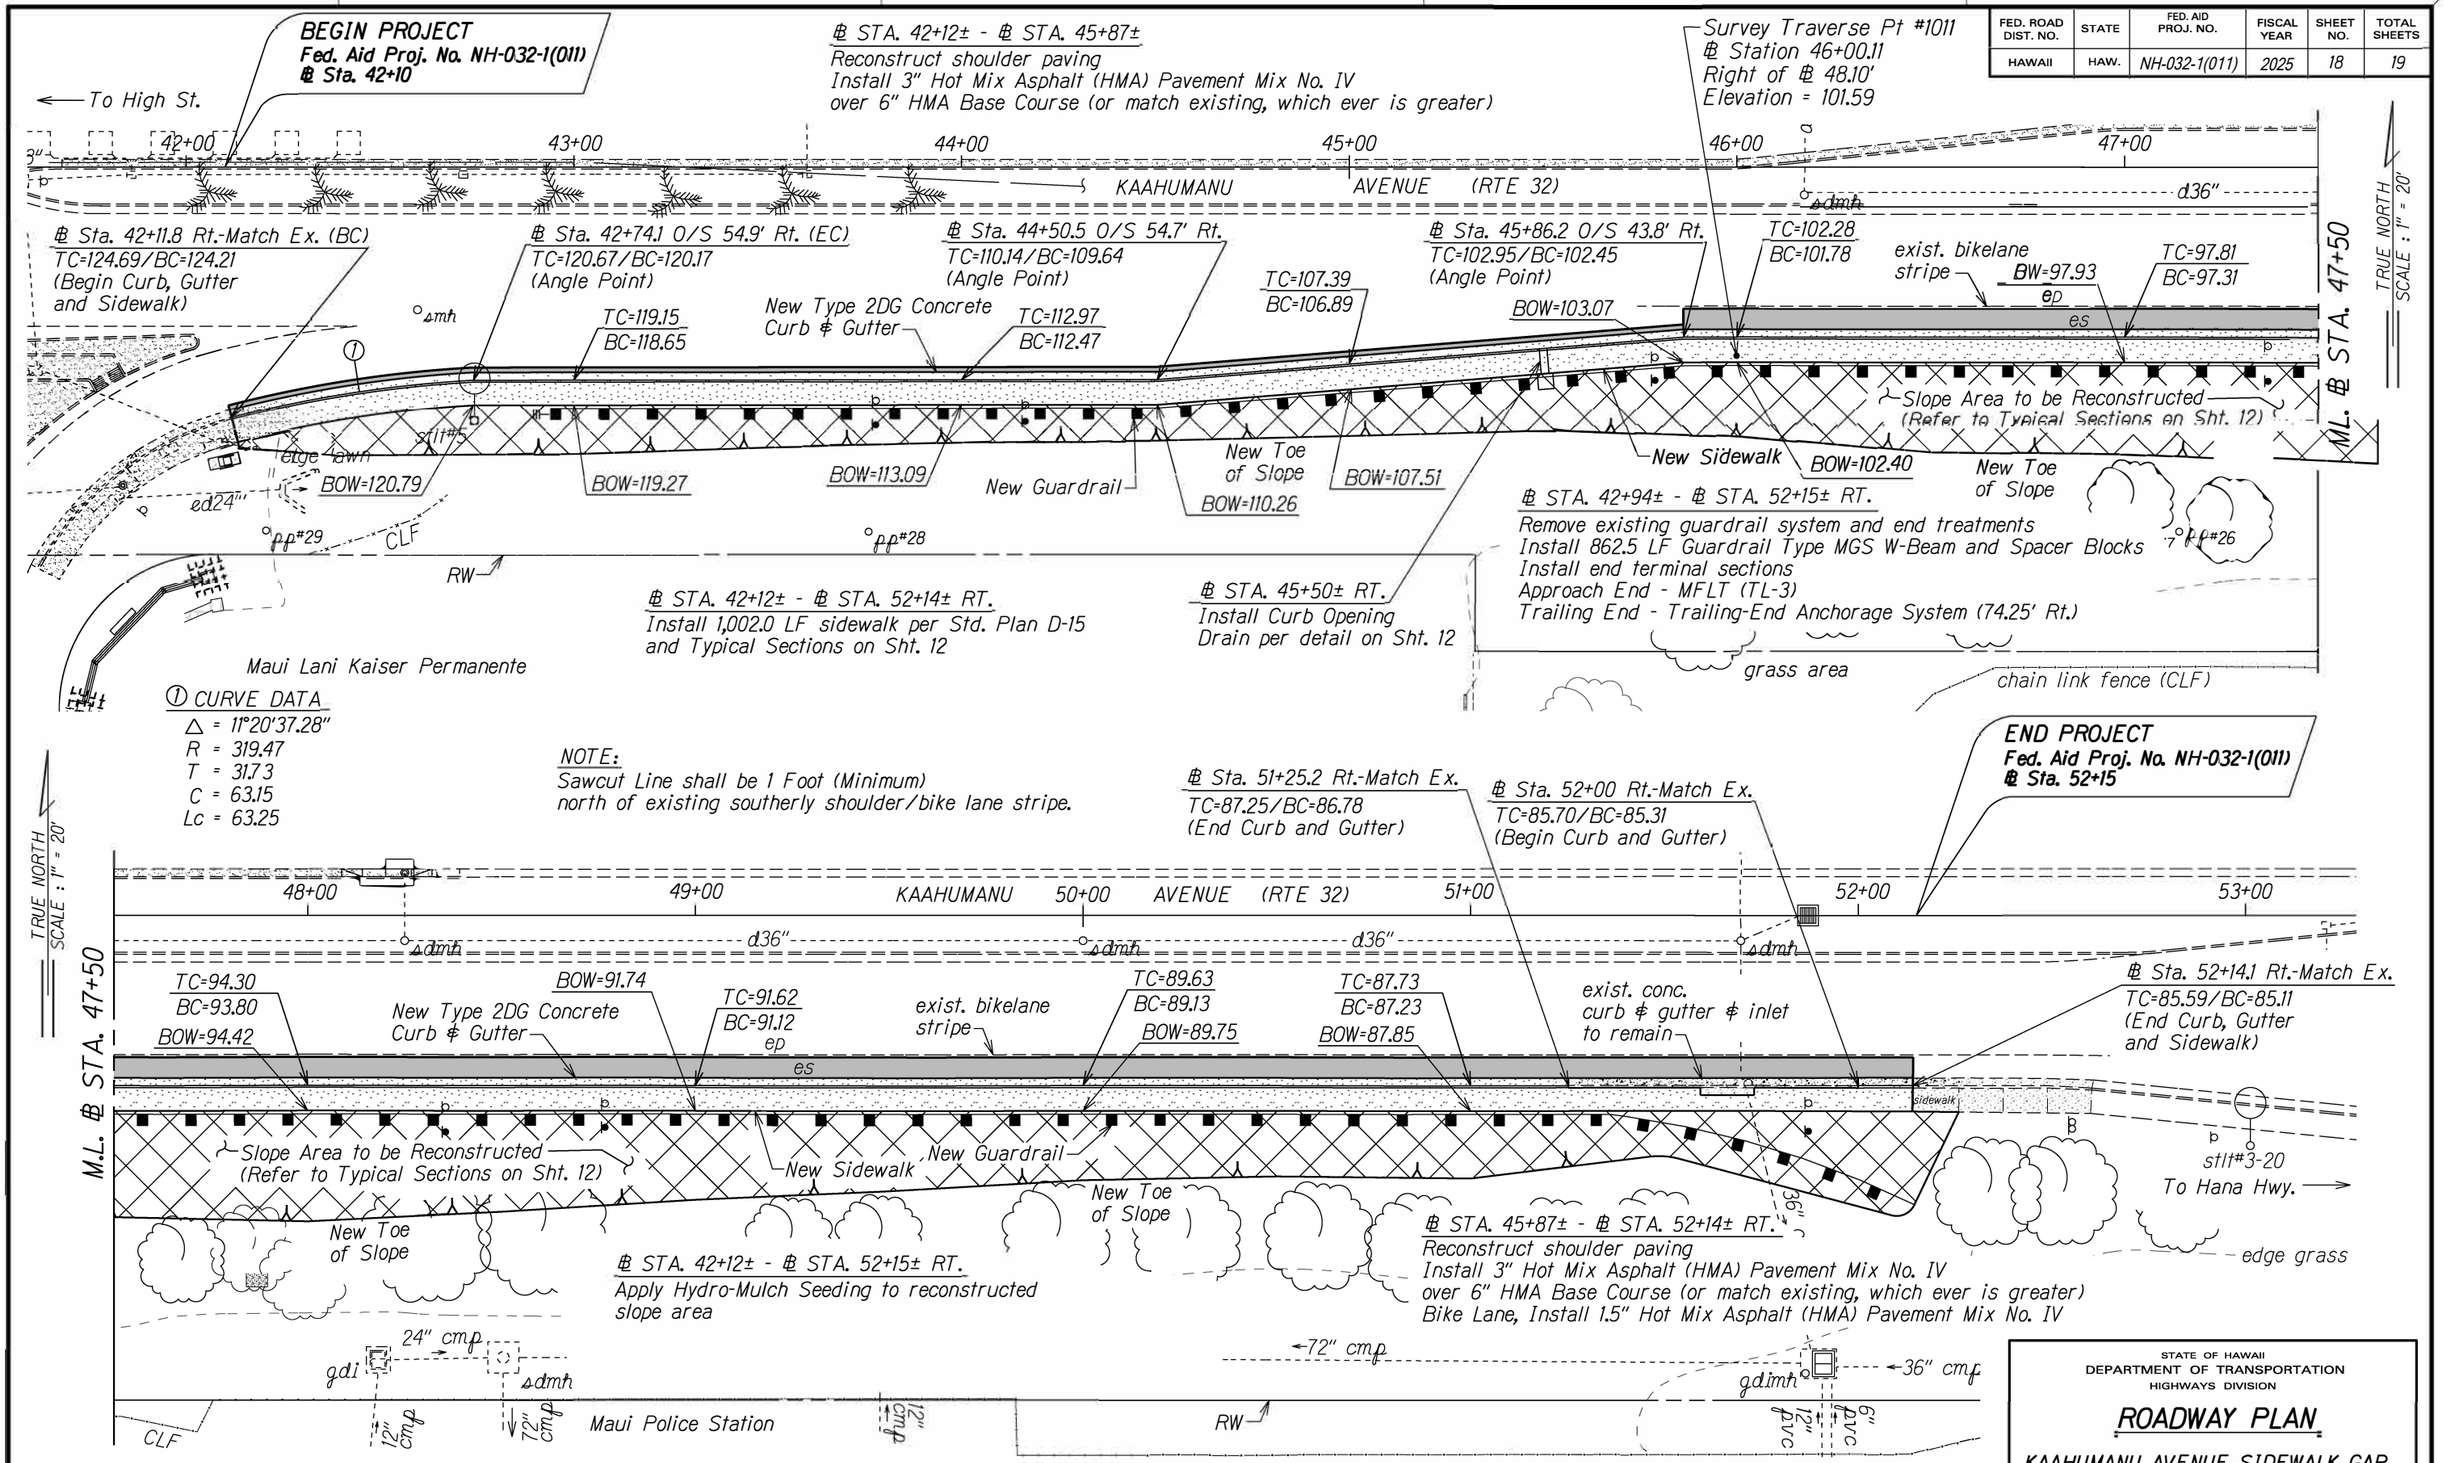

NOTE:
Refer to State Standard Plan D-05 (Curb & Gutter) and D-15 (Sidewalk), and Sheet 12 (Typical Sections & Details) for additional details.

LEGEND

TC	Top Curb
BC	Bottom Curb
BOW	Back Of Walk

STATE OF HAWAII
DEPARTMENT OF TRANSPORTATION
HIGHWAYS DIVISION

ROADWAY PLAN

KAAHUMANU AVENUE SIDEWALK GAP
Maui Lani Parkway to Mahalani Street
Federal-Aid Project No. NH-032-1(011)

Scale: 1" =20' Date: November, 2023

SHEET No. 1 OF 1 SHEETS

ORIGINAL PLAN	SURVEY PLOTTED BY	DATE 11/23
	DRAWN BY	
	TRACED BY	
NOTE BOOK	DESIGNED BY LH	
dbx	QUANTITIES BY	
No. Xsgn	CHECKED BY	