FED. ROAD DIST. NO.	STATE	PROJ. NO.	FISCAL YEAR	SHEET NO.	TOTAL SHEETS
HAWAII	HAW.	36AB-01-95M	1995	9	11

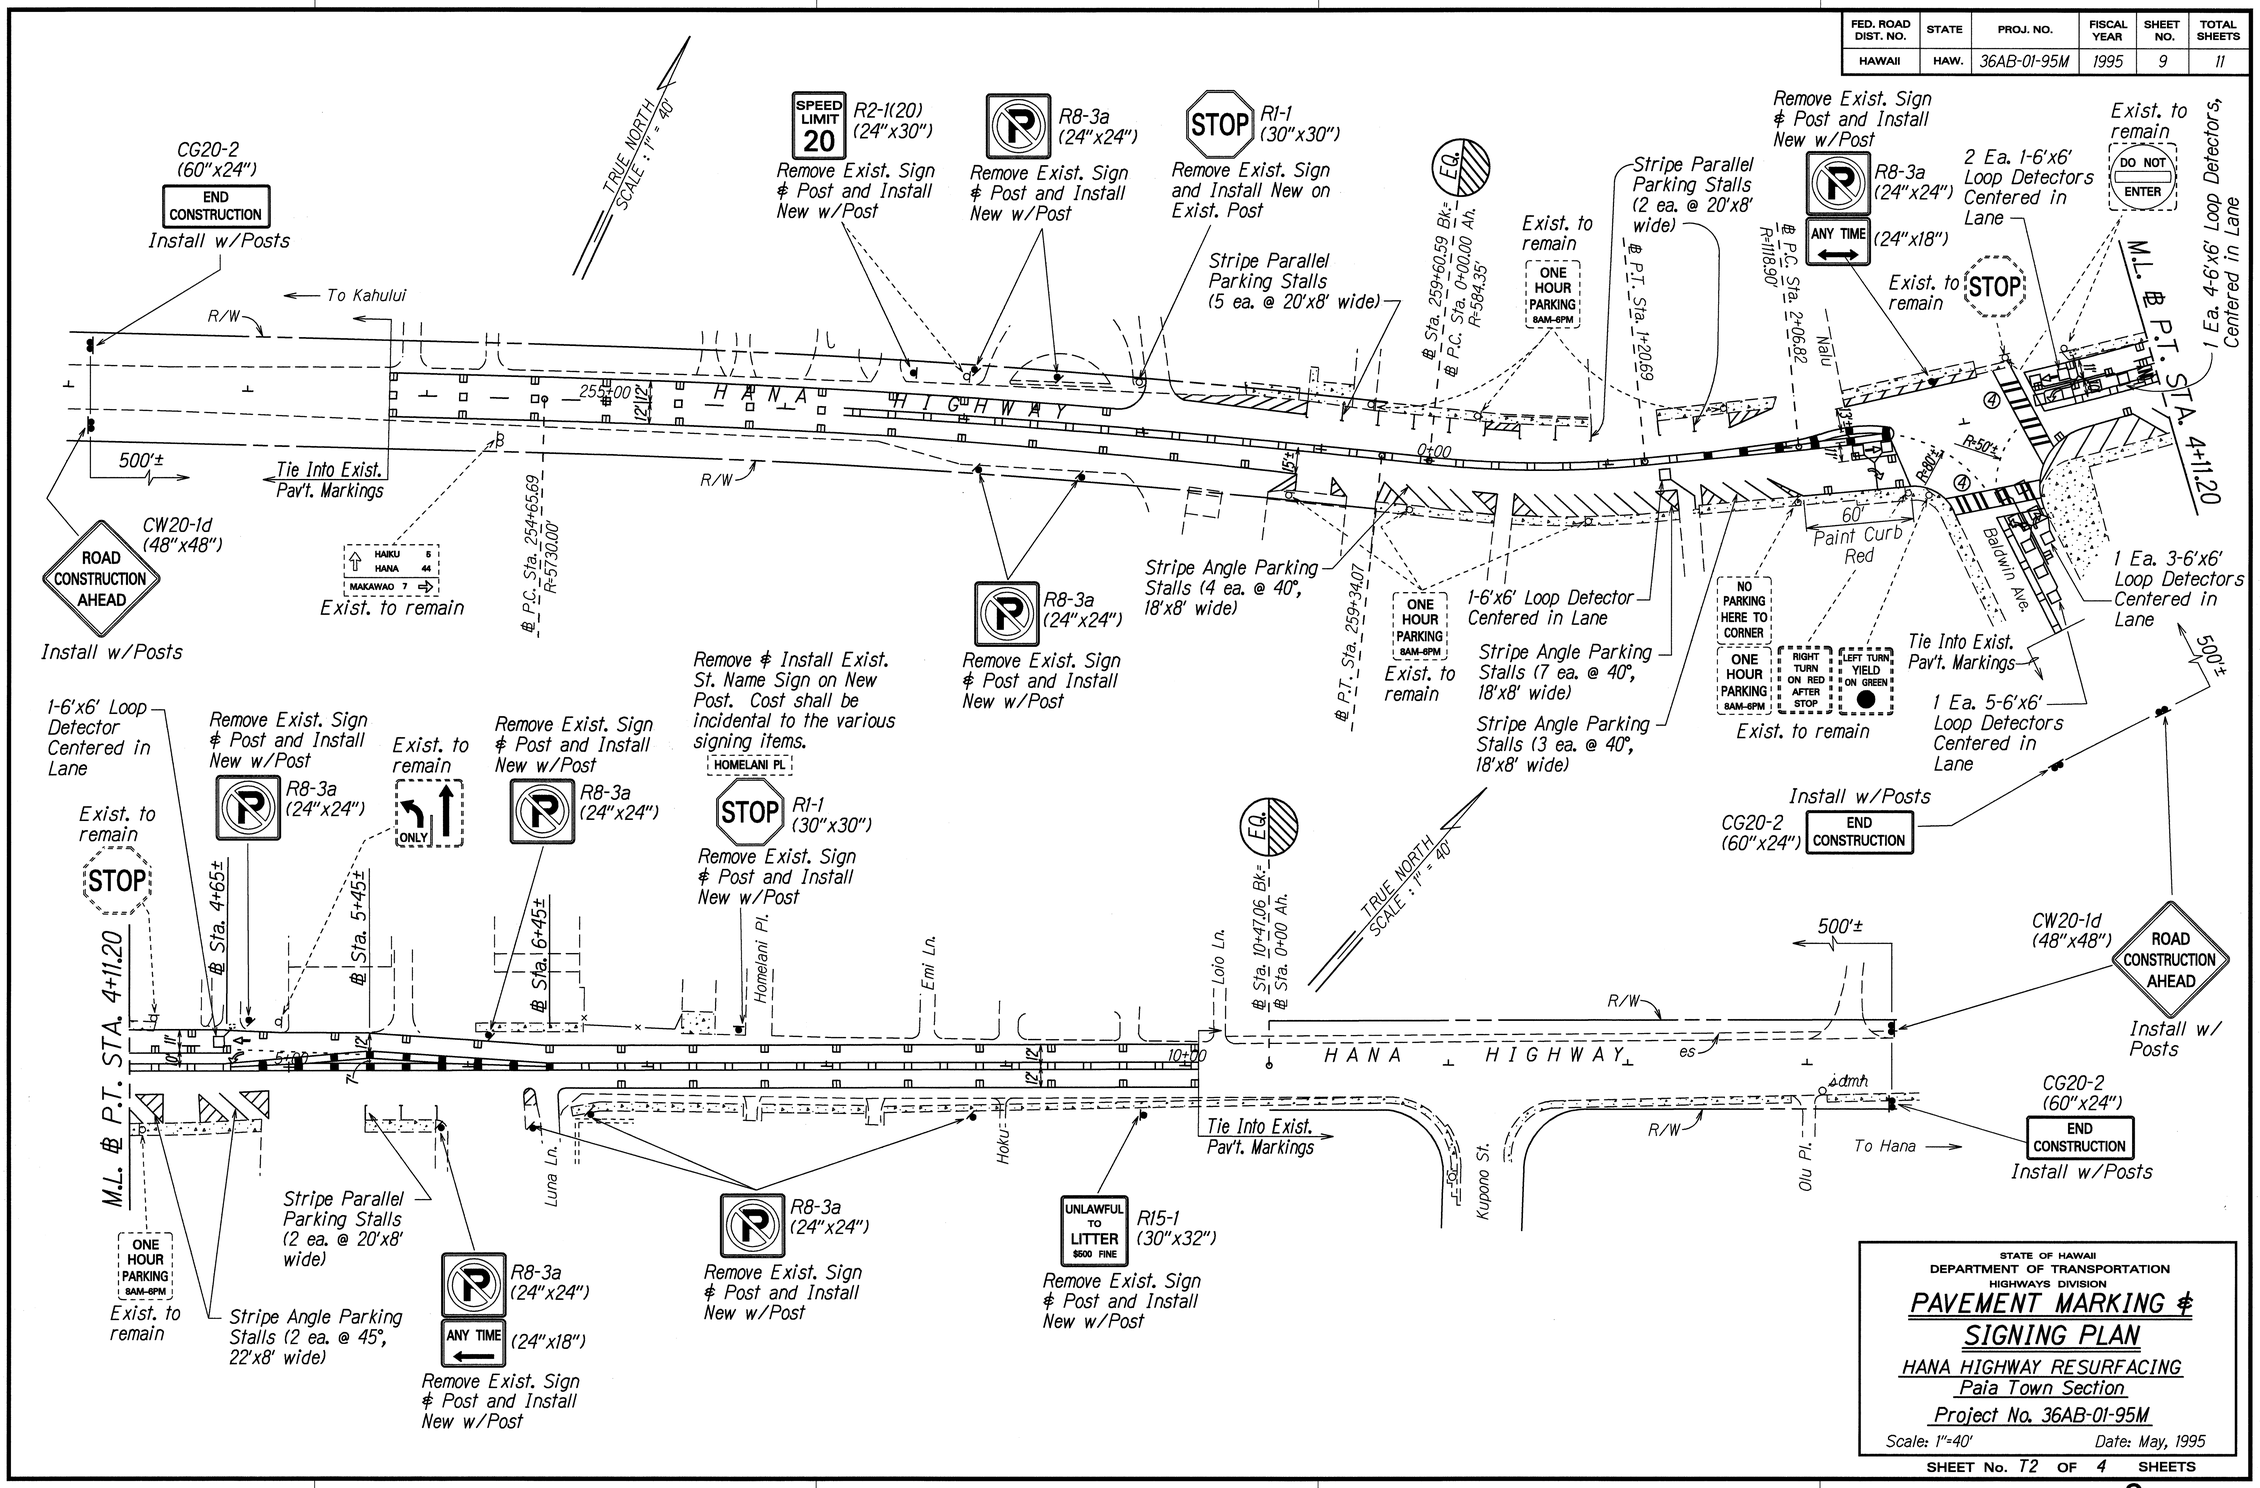

STATE OF HAWAII
DEPARTMENT OF TRANSPORTATION
HIGHWAYS DIVISION

PAVEMENT MARKING & SIGNING PLAN

HANA HIGHWAY RESURFACING
Paia Town Section
Project No. 36AB-01-95M

Scale: 1"=40' Date: May, 1995

SHEET No. T2 OF 4 SHEETS

ORIGINAL PLAN	SURVEY PLOTTED BY	DATE 3/25/95
	DRAWN BY	
	TRACED BY	
NOTE BOOK	DESIGNED BY	
	QUANTITIES BY	
	CHECKED BY	