FED. ROAD DIST. NO.	STATE	PROJ. NO.	FISCAL YEAR	SHEET NO.	TOTAL SHEETS
HAWAII	HAW.	36BC-02-17M	2018	1	42

36

INDEX TO DRAWINGS

SHEET NO.	DESCRIPTION
1	TITLE SHEET
2	STANDARD PLANS SUMMARY
3	GENERAL NOTES AND LEGEND
4 – 6	WATER POLLUTION & EROSION CONTROL NOTES
7 – 8	TYPICAL SECTIONS AND DETAILS
9 – 17	GUARDRAIL DETAILS
18 – 19	RUMBLE STRIP DETAILS & NOTES
20 – 22	TRAFFIC COUNTING STATION DETAILS
23	WORK ZONE SIGNING PLAN, NOTES & DETAILS
24 – 42	ROADWAY & PAVEMENT MARKING PLANS

STATE OF HAWAII

DEPARTMENT OF TRANSPORTATION

HIGHWAYS DIVISION

HONOLULU, HAWAII

PLANS FOR

HANA HIGHWAY RESURFACING

HOOKIPA PARK TO KAUPAKALUA ROAD

PROJECT NO. 36BC-02-17M

DISTRICT OF MAKAWAO

ISLAND OF MAUI

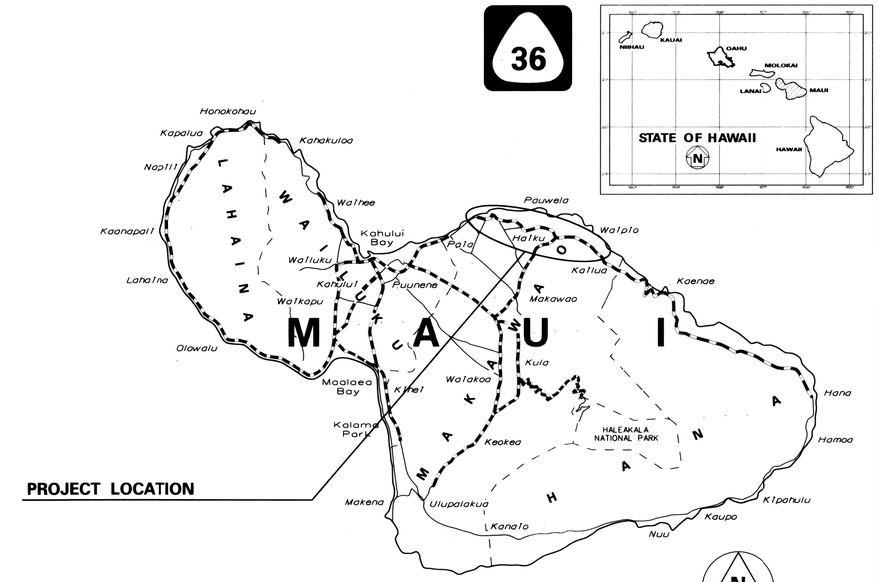

- - - - - FEDERAL AID PROJECTS PREVIOUSLY CONSTRUCTED OR UNDER CONSTRUCTION

MILE POST 8.89± TO MILE POST 16.23

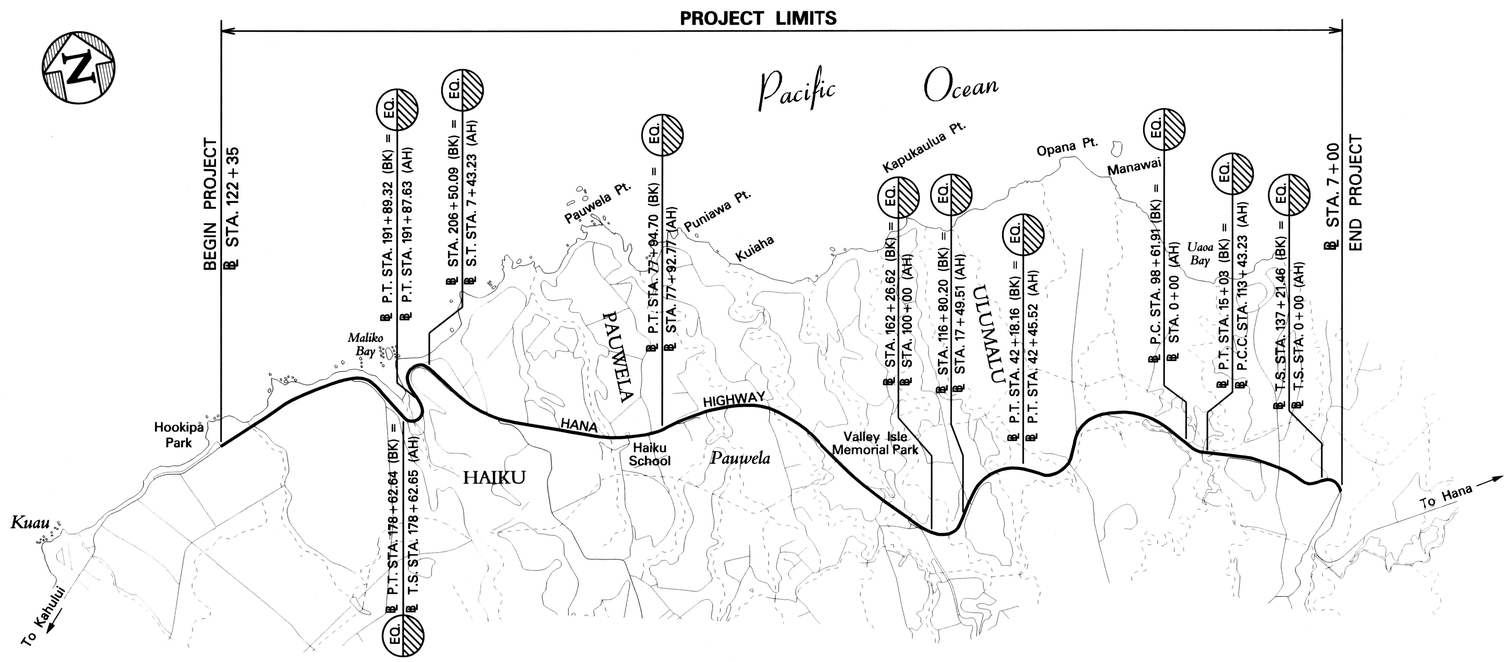

2 0 2 4 6

SCALE IN THOUSAND FEET

LAYOUT PLAN

GROSS LENGTH OF PROJECT..... 7.34 MILES

NET LENGTH OF PROJECT..... 7.34 MILES

HWY-M DESIGNED BY	HWY-ME MANAGED BY	873-3535 PHONE	SEPT., 2017 DATE

DEPARTMENT OF TRANSPORTATION
STATE OF HAWAII

APPROVED:

for DIR. OF TRANSPORTATION — DATE 9-29-17