DETAIL OF ROADSIDE PLANTING AT STATION 39

SCALE 1" = 10'

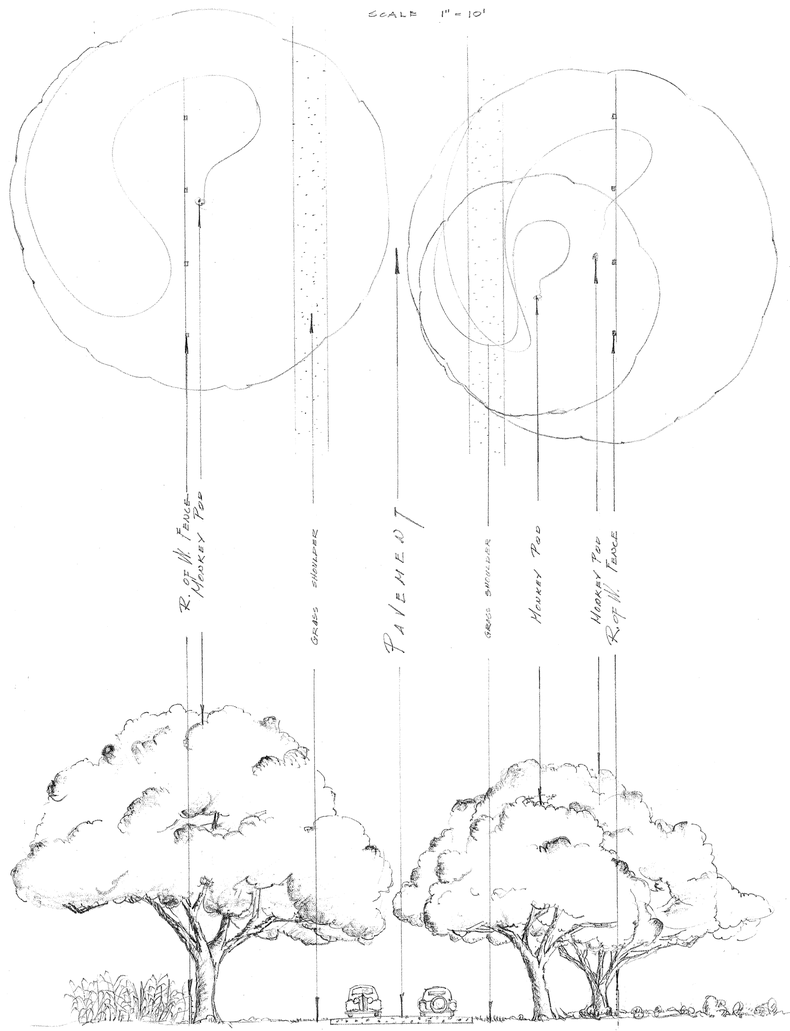

TYPICAL CROSS SECTION OF ROADSIDE PLANTING AT STATION 39

SCALE 1" = 10'

LANDSCAPE PLAN FOR

FEDERAL AID PROJECT
NO. F.A.P. 5-D

SCALE 1" = 100 FEET

R.C. TONGG · LANDSCAPE ARCHITECT
HONOLULU - HAWAII

APPROVED: DATE

TERR. HIGHWAY ENGR.

PLANTS REQUIRED:

°	Botanical Name	Common Name	Quantity °
1	Pandanus odoratissimus	Hala	48
2	Cocos nucifera	Coconut	172
3	Jasminium pubescens	Star jasmine	72
4	Hylocereus undatus	Night bl. cereus	300
5	Samanea saman	Monkey pod	10
6	Spathodea campanulata	African tulip	57
7	Jacaranda mimosaefolia	Jacaranda	5
8			
9			

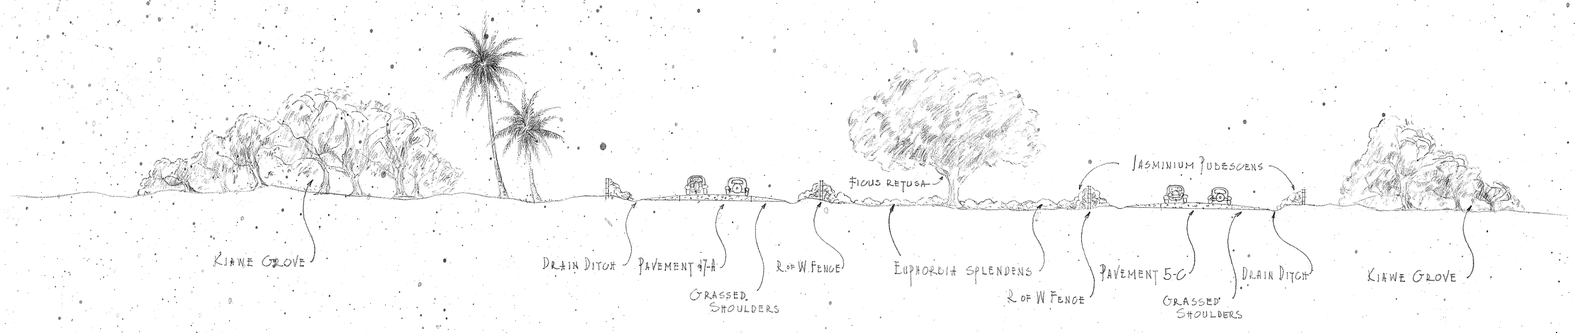

Cross Section View of Plantings
Near Junction of 5-C & 17-A Line A-B
Scale 1"=20'

LANDSCAPE PLANS FOR PROJECT 5-C
KAMULUI TO PUKALANI JUNCTION.
TERRITORIAL HIGHWAY DEPT.
HONOLULU, T.H.

R.C. TONGG . LAND. ARCH'T.
MAY 10, 1935

APPROVED: Louis B. Cain
SUPT. OF PUBLIC WORKS

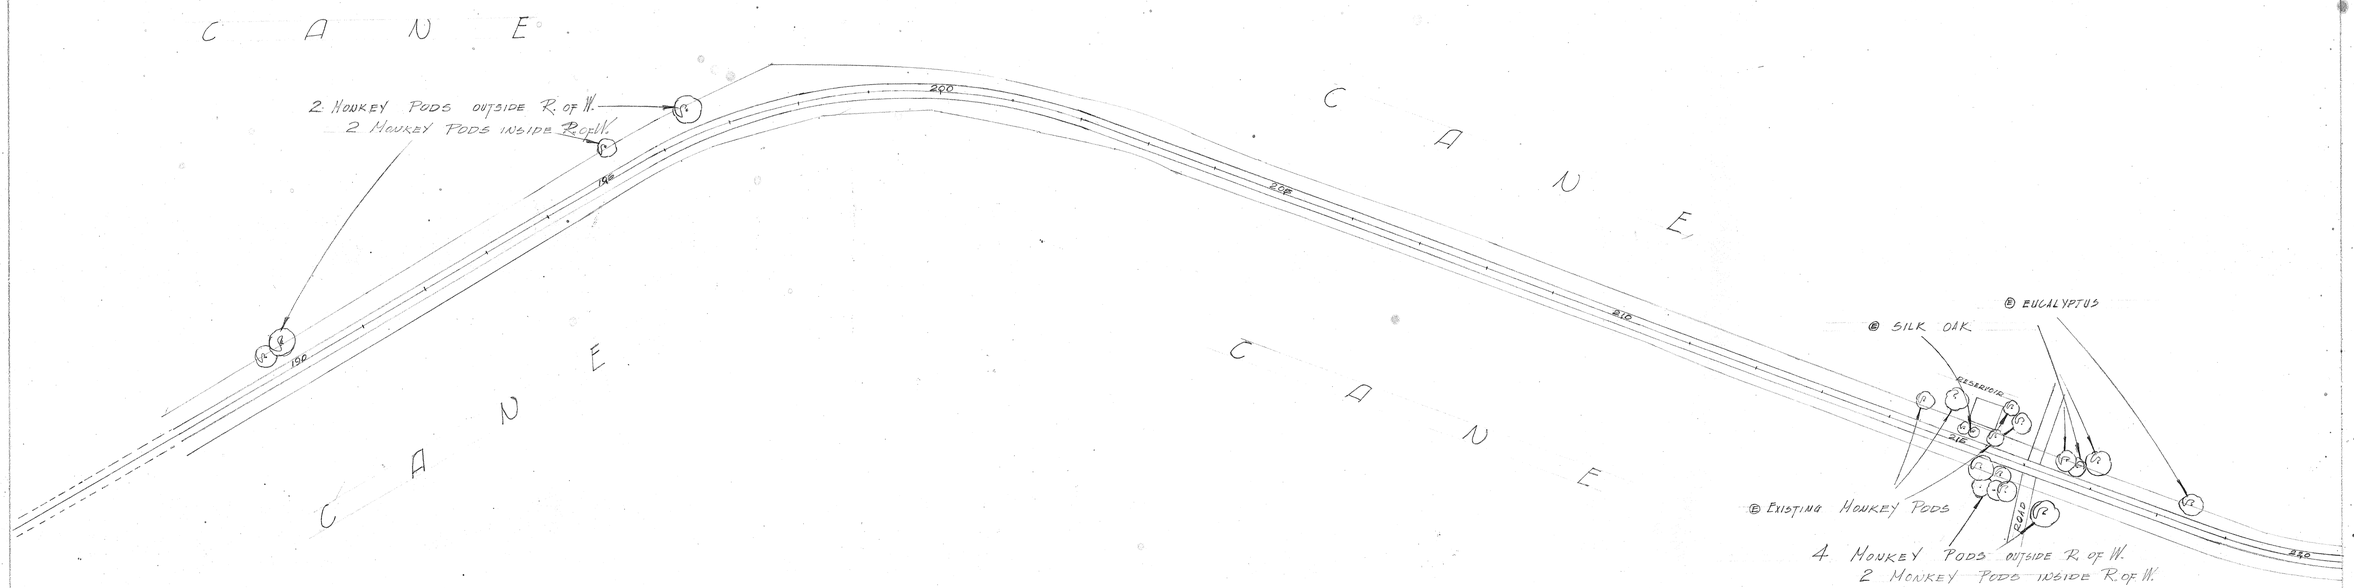

PLANTING LIST					
NO.	BOTANICAL NAME	COMMON NAME	OUTSIDE R.O.W.	INSIDE R.O.W.	TOTAL
1.	Samanea saman	Monkey Pod	136	60	296

PROJ. NO. F.A.P.-5-D | SHEET NO. 1

CANE

TRUE NORTH
SCALE 1"=100'

Ⓔ PLUM TREES

23 MONKEY PODS OUTSIDE R. OF W.
21 INSIDE R. OF W.

PASTURE

25 MONKEY PODS OUTSIDE R. OF W.
6 INSIDE R. OF W.

Ⓔ KIAWES

CANE

39 MONKEY PODS OUTSIDE R. OF W.
15 INSIDE R. OF W.

Ⓔ KIAWES

CANE

PROJ. NO. F.A.P.-5-D	SHEET NO. 2

CANE

19 MONKEY PODS OUTSIDE R. OF W.
10 INSIDE R. OF W.

269+11 END OF PROJECT

F.A.P. NO 5

225

250

225

250

24 MONKEY PODS OUTSIDE R. OF W.
14 INSIDE R. OF W.

TRUE NORTH
SCALE 1"=100

6 ALBIZZIA TREES

CANE

PROJ. NO. F.A.P.-5-D | SHEET NO. 3