FED.ROAD DIST.NO.	STATE	FED. AID PROJ. NO.	FISCAL YEAR	SHEET NO.	TOTAL SHEETS
HAWAII	HAW.	NH-037-1(22)	2003	58	72

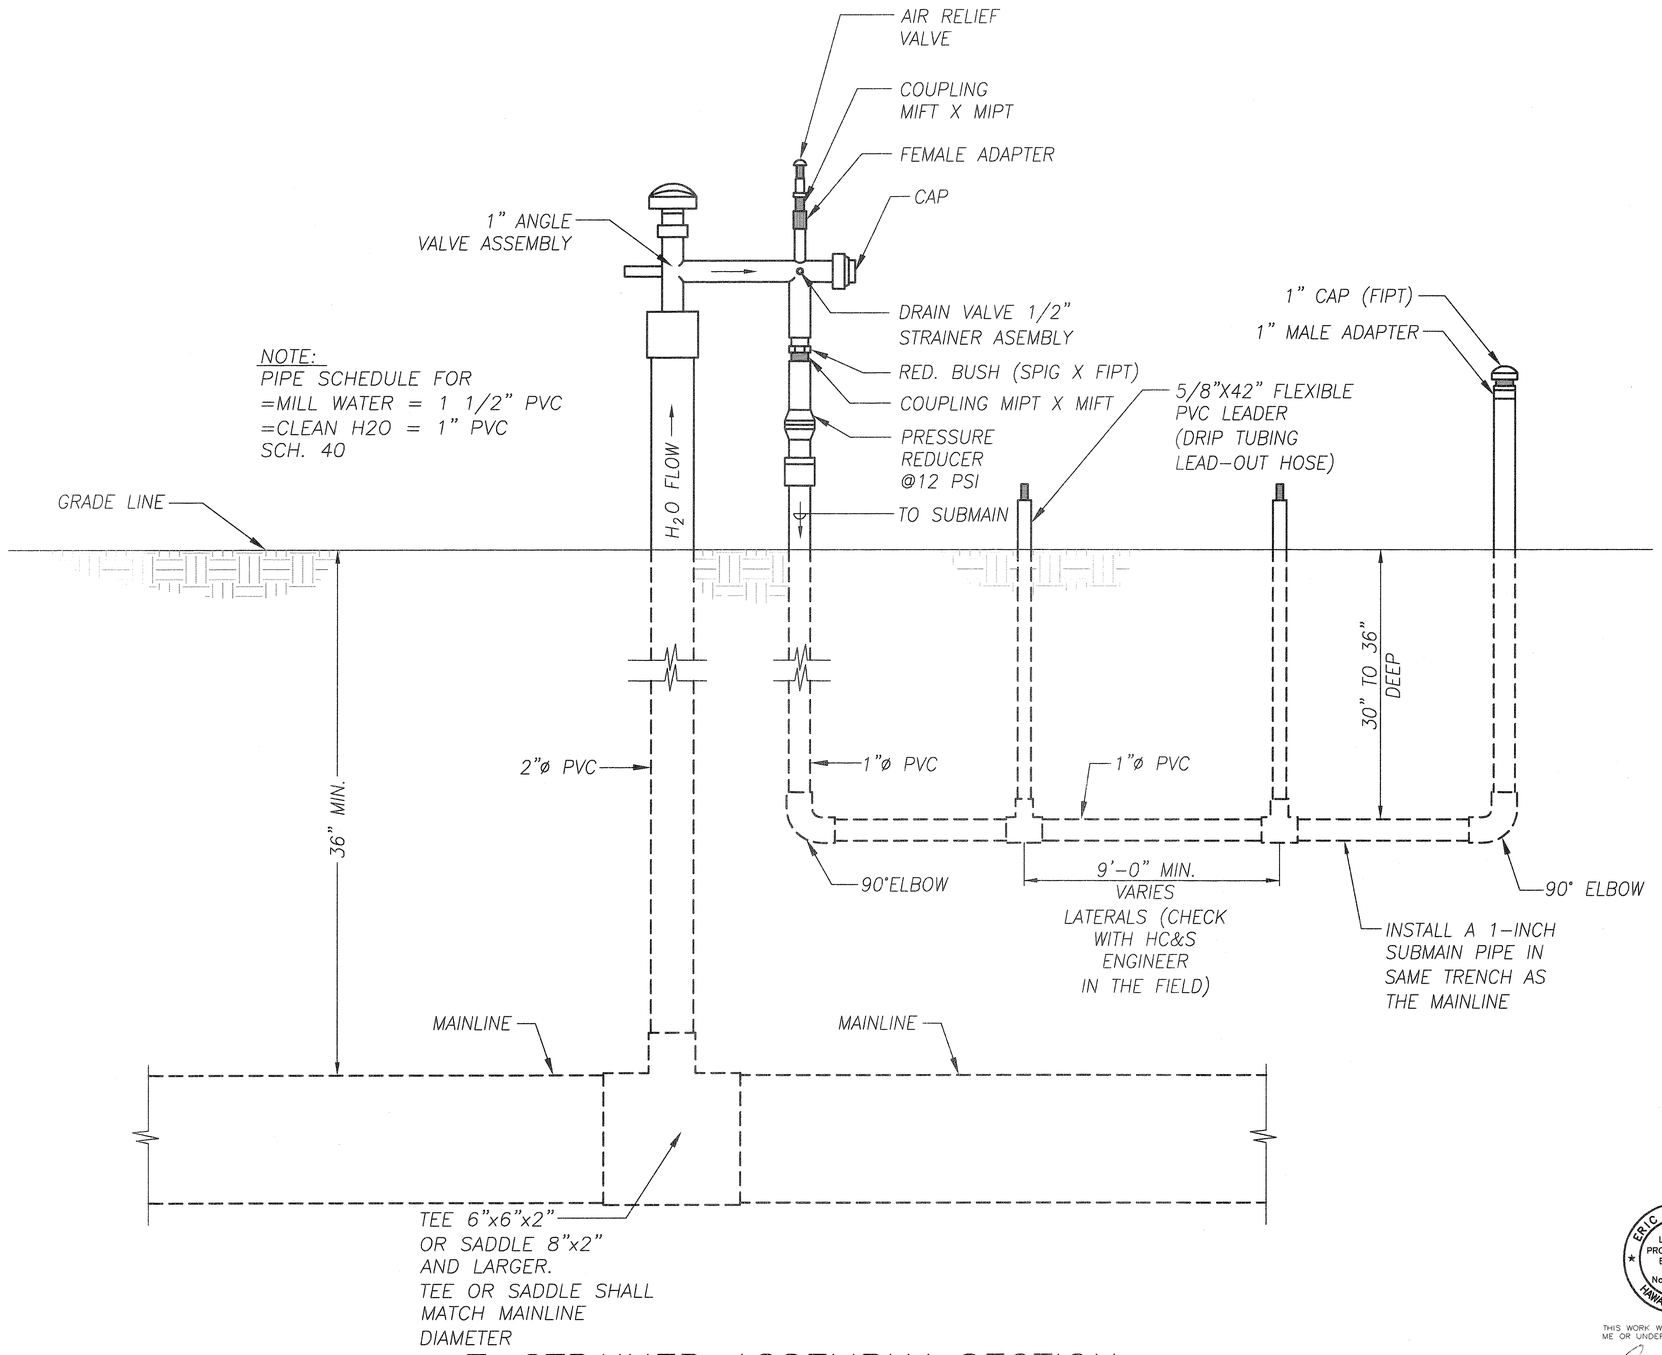

T-STRAINER ASSEMBLY SECTION

NOT TO SCALE

NOTE:

T-STRAINER AND DRIP IRRIGATION SHALL BE INCLUDED IN THE LUMP SUM PRICE BID FOR "AGRICULTURAL IRRIGATION WATER SYSTEM".

ORIGINAL PLAN | SURVEY PLOTTED BY | DRAWN BY | TRACED BY | DESIGNED BY | QUANTITIES BY | CHECKED BY | DATE
NOTE BOOK No. | REVISED BY | DATE

J-94-56 F:PHASE 1/Ph1-T-STRAINER.dwg 1=1 11/22/02 AMR

ERIC N. S. HEE
LICENSED PROFESSIONAL ENGINEER
No. 5292-C
HAWAII, U.S.A.

THIS WORK WAS PREPARED BY ME OR UNDER MY SUPERVISION.

ENGINEERS SURVEYORS HAWAII, INC.

LICENSE EXPIRATION DATE: 4/30/04

STATE OF HAWAII
DEPARTMENT OF TRANSPORTATION
HIGHWAYS DIVISION

T-STRAINER DETAIL & DRIP IRRIGATION DETAIL

HALEAKALA HIGHWAY WIDENING, PHASE I
HANA HIGHWAY TO PUKALANI BYPASS
FED. AID PROJ. NO. NH-037-1(22)

SCALE: AS NOTED DATE: NOV., 2002

SHEET No. 1 OF 1 SHEETS