FED. ROAD DIST. NO.	STATE	PROJ. NO.	FISCAL YEAR	SHEET NO.	TOTAL SHEETS
HAWAII	HAW.	37CDE-01-07M	2009	1	57

INDEX TO DRAWINGS

SHEET NO.	DESCRIPTION
1	TITLE SHEET
2	STANDARD PLANS SUMMARY
3–4	GENERAL NOTES AND LEGEND
5–6	TYPICAL SECTIONS AND DETAILS
7–12	GUARDRAIL DETAILS
13–29	ROADWAY PLANS
30	PAVEMENT MARKING LEGEND, DETAILS, AND NOTES
31–34	SIGN PANEL LAYOUT AND MISCELLANEOUS DETAILS
35–51	STRIPING AND SIGNAGE PLAN
52	WORK ZONE SIGNING PLAN NOTES AND DETAILS
53–57	MISCELLANEOUS SUMMARIES

STATE OF HAWAII

DEPARTMENT OF TRANSPORTATION

HIGHWAYS DIVISION

HONOLULU, HAWAII

PLANS FOR

KULA HIGHWAY RESURFACING

KEKAULIKE AVENUE TO ULUPALAKUA

PROJECT NO. 37CDE-01-07M

DISTRICT OF MAKAWAO

ISLAND OF MAUI

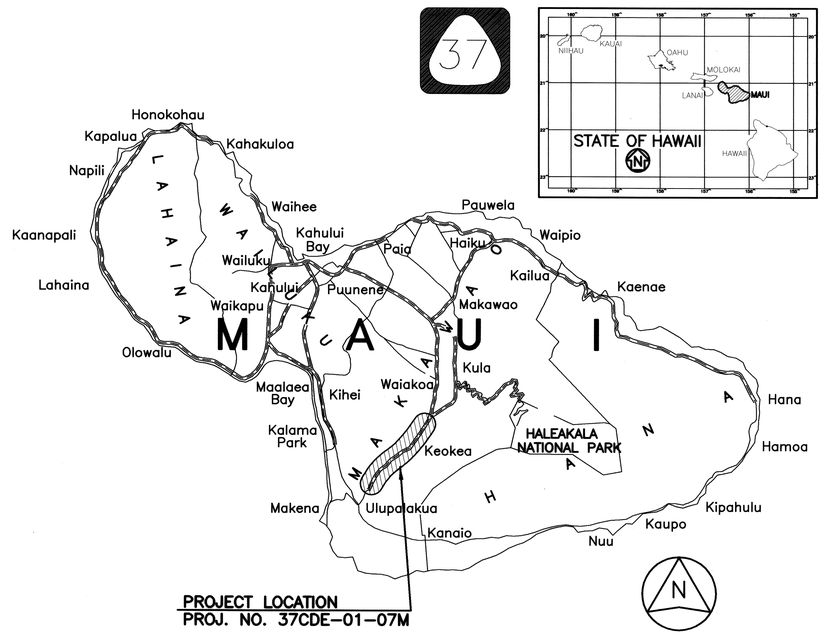

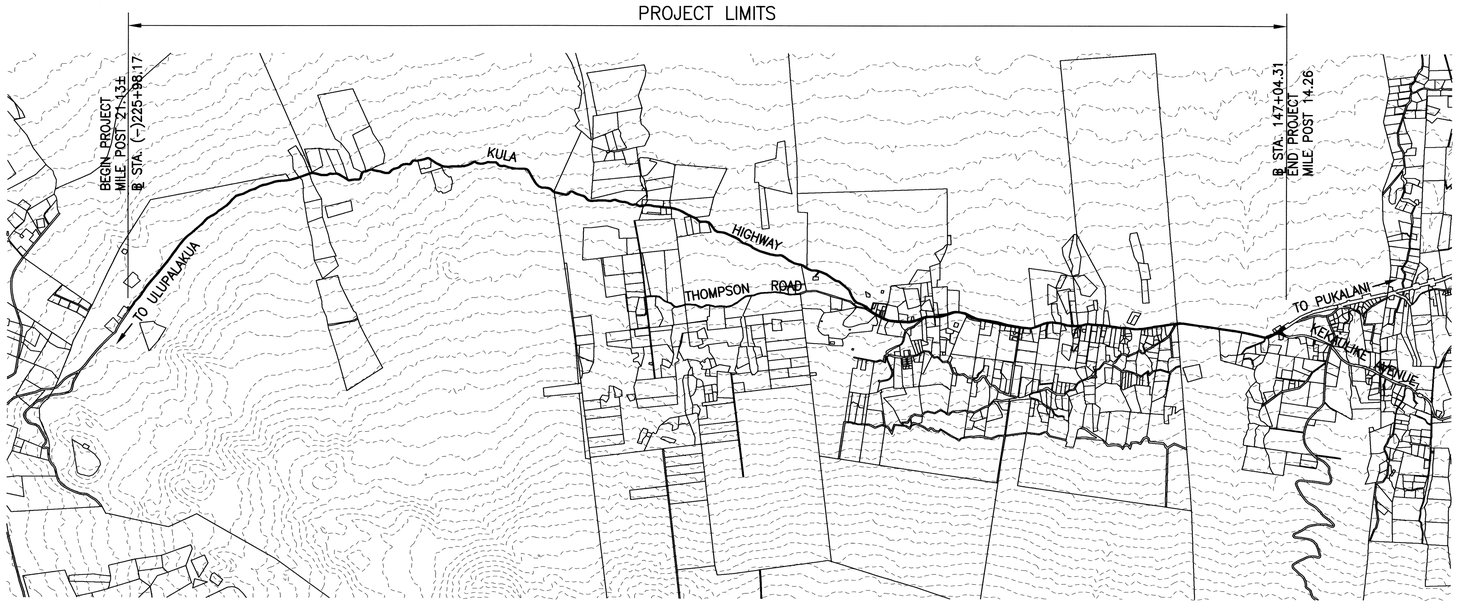

FEDERAL AID PROJECTS PREVIOUSLY CONSTRUCTED OR UNDER CONSTRUCTION

MILE POST 14.22 TO MILE POST 21.13

LAYOUT PLAN

GROSS LENGTH OF PROJECT . . . . . 6.91 MILES

NET LENGTH OF PROJECT . . . . . 6.91 MILES

NORTH

2 0 2 4 6

SCALE IN THOUSAND FEET

SATO & ASSOCIATES, INC. — DESIGNED BY

C. RAGASA — MANAGED BY

873-3535 — PHONE

DATE

DEPARTMENT OF TRANSPORTATION
STATE OF HAWAII

APPROVED:

5-11-09

FOR DIR. OF TRANSPORTATION DATE