FED. ROAD DIST. NO.	STATE	FED. AID PROJ. NO.	FISCAL YEAR	SHEET NO.	TOTAL SHEETS
HAWAII	HAW.	S-0330(1)	1965	1	3

INDEX TO DRAWINGS	
SHEET NO	DESCRIPTION
1	TITLE SHEET
2-3	BORING LAYOUT PLAN

CONVENTIONAL SIGNS

Centerline	15
Electric Power Pole	
Telephone Pole	
Guy Pole	
Fences (Named)	x x x
Trees (Named)	Mango, Coconut
Existing Roads	
Existing Culverts	
Water Meter	O W.M.
Existing Pipeline	W34 (W34, W1, etc.)

STATE OF HAWAII
DEPARTMENT OF TRANSPORTATION
HIGHWAYS DIVISION
HONOLULU, HAWAII


PLANS FOR

SUB-STRATA INVESTIGATION
KAHEKILI HIGHWAY
WAIHEE BRIDGES AND APPROACHES
F.A.S. PROJECT Nº S-0330(1)

DISTRICT OF WAILUKU
ISLAND OF MAUI


SCALES

PLAN	1 IN. = 50 FT.
PROFILE	HOR. 1 IN. = 50 FT.
	VER. 1 IN. = 5 FT.

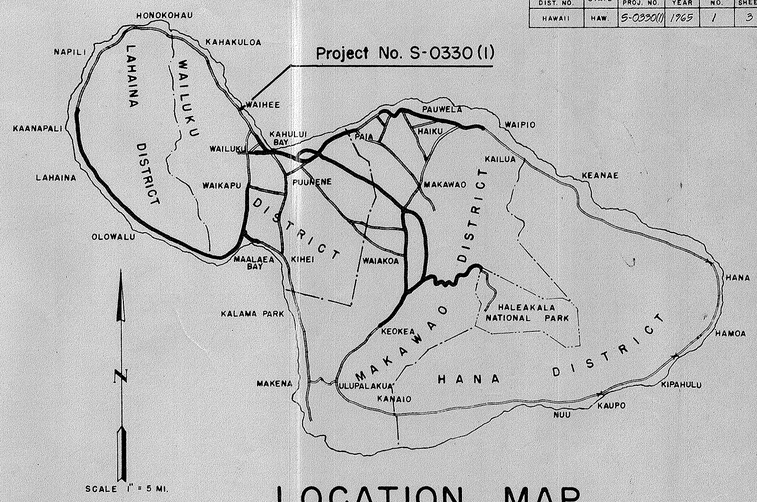

LOCATION MAP

FEDERAL AID PROJECTS PREVIOUSLY CONSTRUCTED OR UNDER CONSTRUCTION

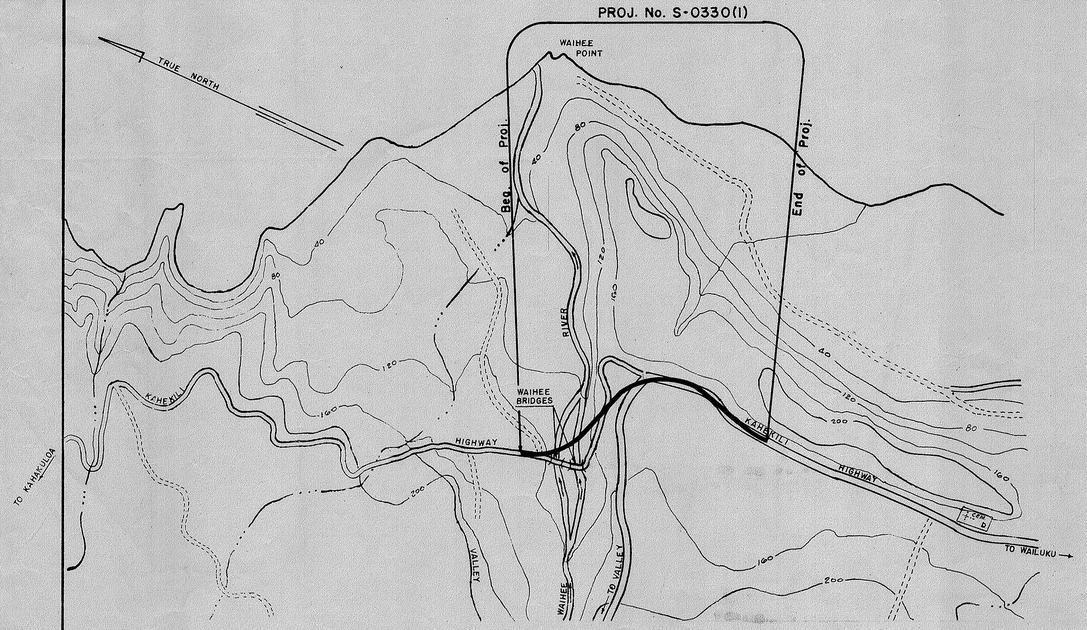

LAYOUT OF PROJECT

SCALE: 1" = 500'

APPROVED: DATE 27 Nov. 65

DIRECTOR OF TRANSPORTATION

DEPARTMENT OF COMMERCE
BUREAU OF PUBLIC ROADS
APPROVED: John B. Dalhouse 11-29-65
DIVISION ENGINEER DATE