FED. ROAD DIST. NO.	STATE	PROJ. NO.	FISCAL YEAR	SHEET NO.	TOTAL SHEETS
HAWAII	HAW.	340C-01-18M	2021	8	11

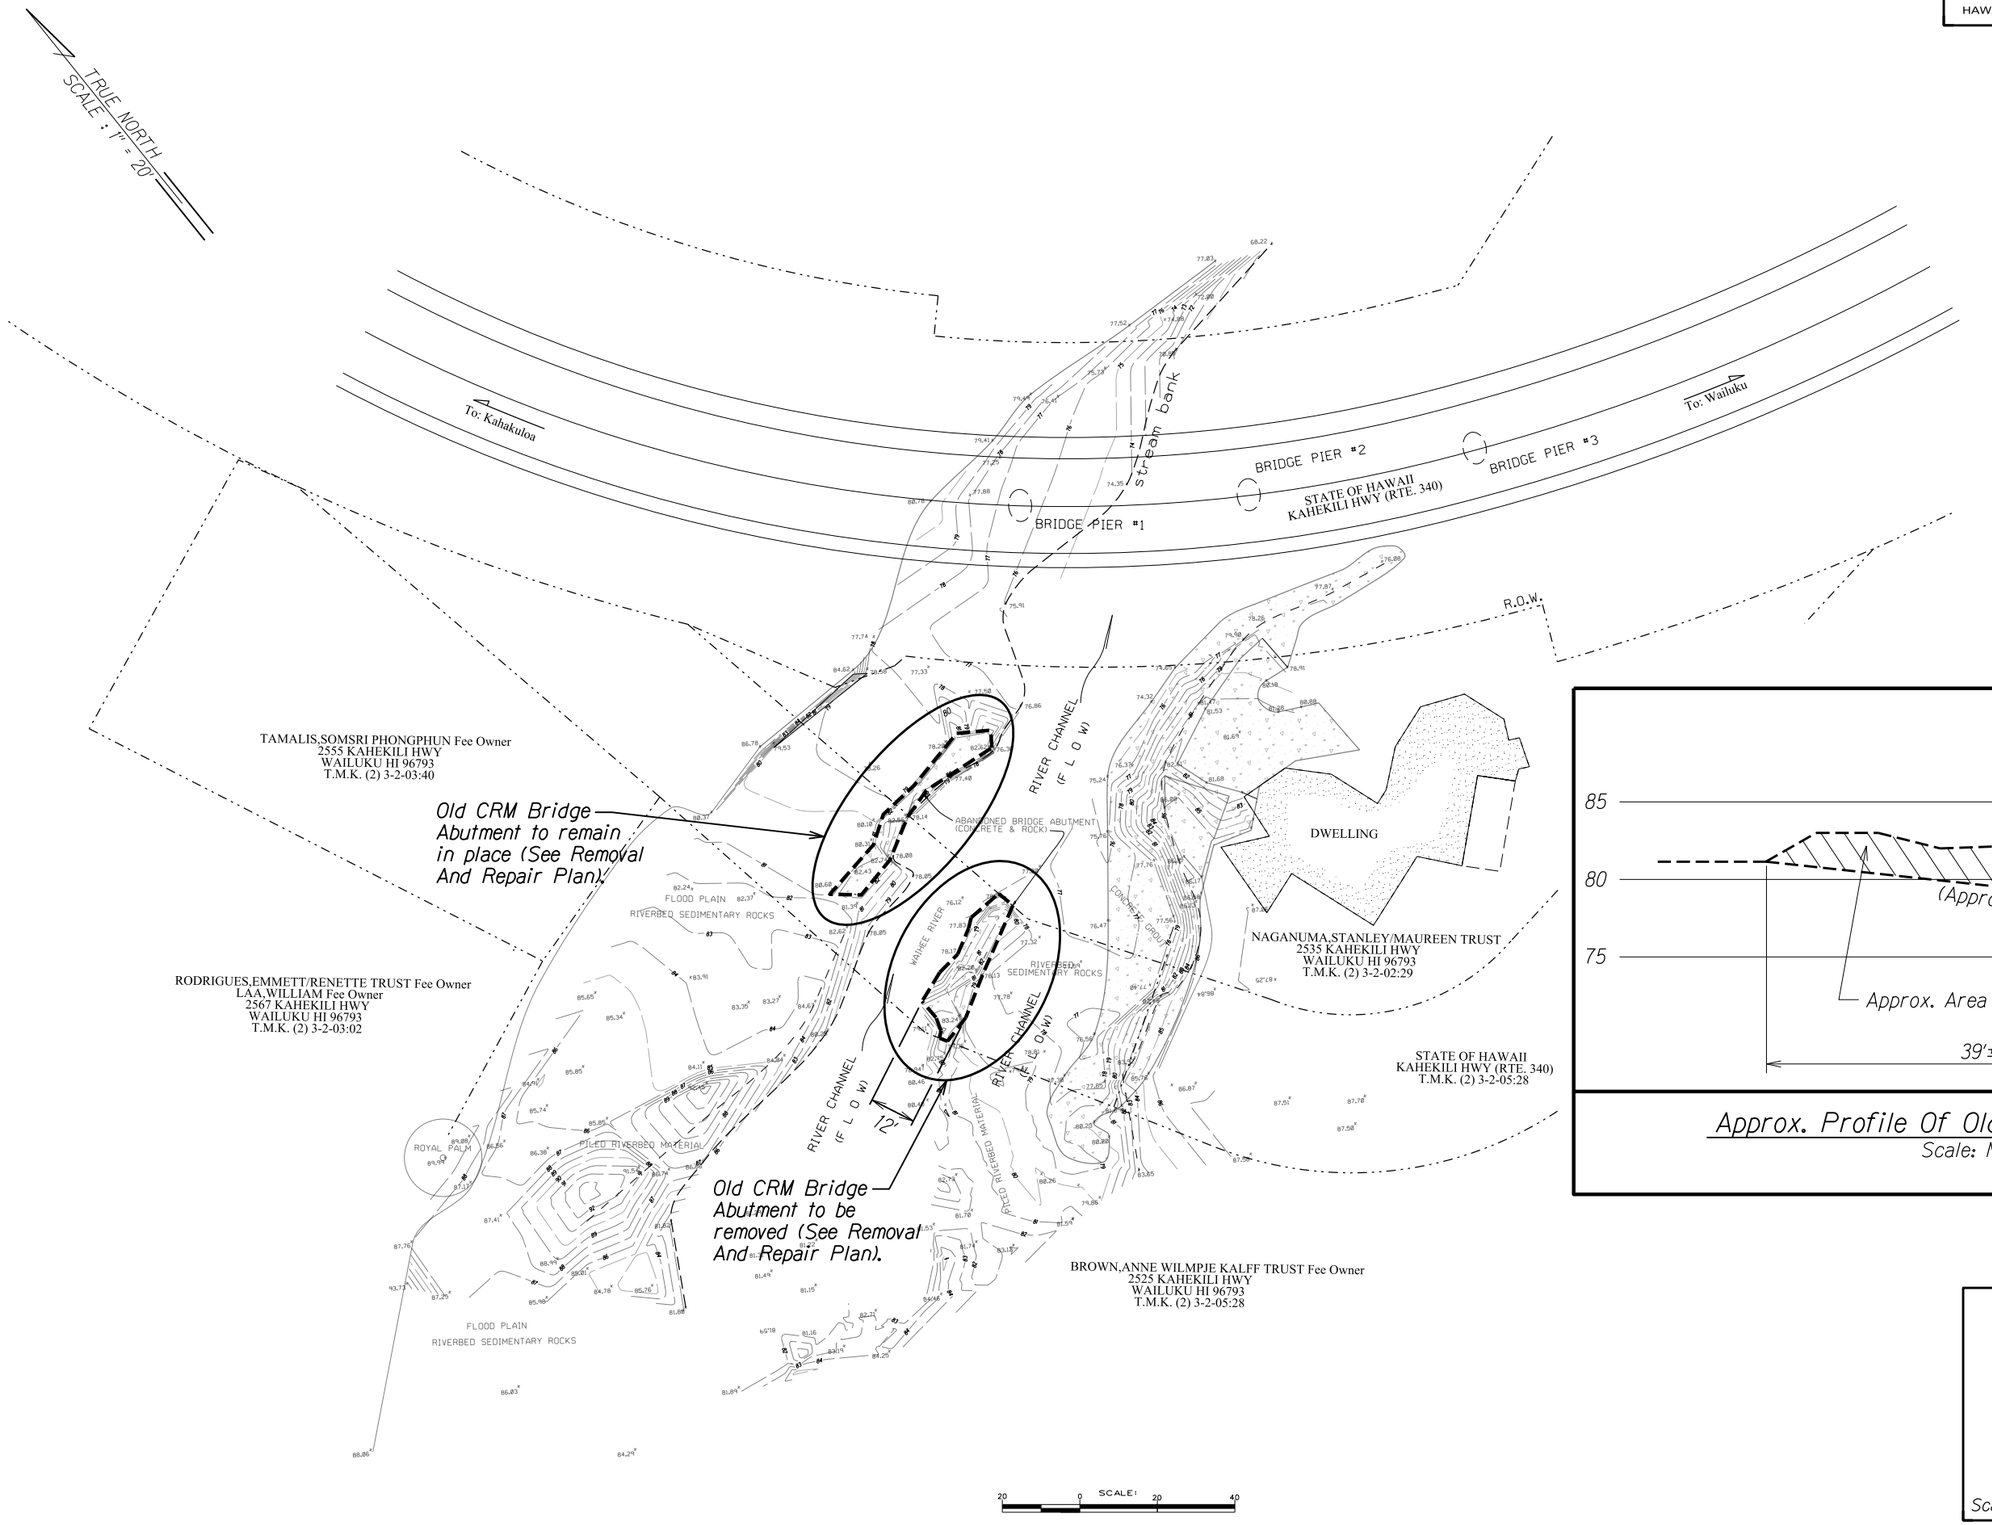

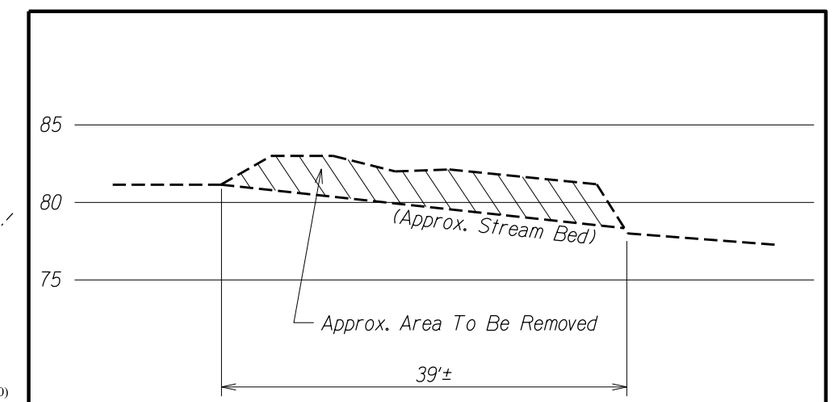

Approx. Profile Of Old Bridge Abutment
Scale: NTS

STATE OF HAWAII
DEPARTMENT OF TRANSPORTATION
HIGHWAYS DIVISION

TOPOGRAPHIC MAP

KAHEKILI HIGHWAY
WAIHEE RIVER FLOOD REPAIRS
AT WAIHEE BRIDGE
Project No. 340C-01-18M

Scale: Not To Scale Date: March, 2021

SHEET No. 1 OF 1 SHEETS

ORIGINAL PLAN	SURVEY PLOTTED BY	DATE
	DRAWN BY	
	TRACED BY	
NOTE BOOK	DESIGNED BY	
	QUANTITIES BY	
No.	CHECKED BY	