FED. ROAD DIST. NO.	STATE	FED. AID PROJ. NO.	FISCAL YEAR	SHEET NO.	TOTAL SHEETS
HAWAII	HAW.	STP-0900(39)	1995	29	51

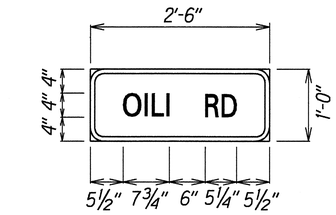

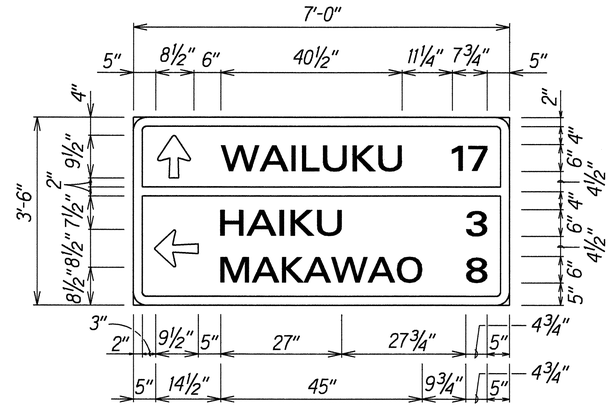

D-1
Scale: ¾" = 1'-0"

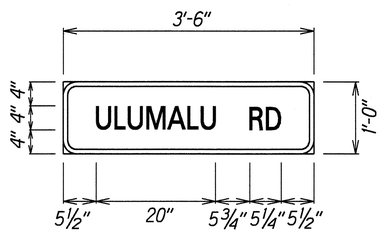

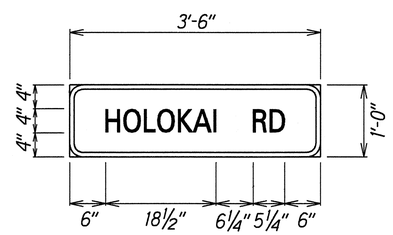

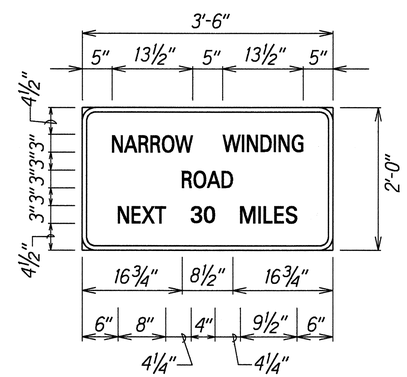

W20-1
Scale: 1" = 1'-0"

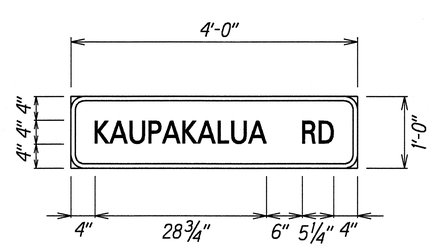

ADVANCE STREET NAMES SIGN DETAILS
Scale: 1" = 1'-0"

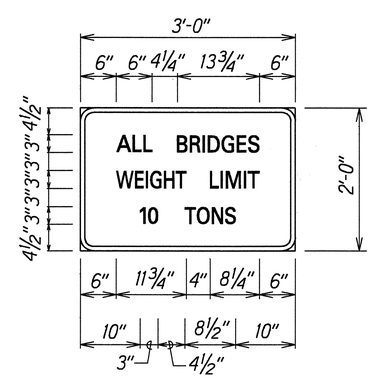

X
Scale: 1" = 1'-0"

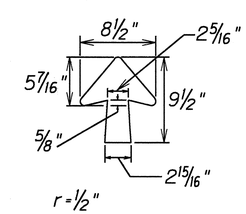

TYPICAL ARROW DETAIL
Not to Scale

GENERAL NOTES

1. The contractor shall verify the locations and dimensions of existing Signs Panels, supports, and framing.
2. Letter Size:
   a. When letters are all uppercase, use series "E".
   b. When initial uppercase letter is used in conjunction with lowercase letters, use series "E" (M) for uppercase letter.
3. Interstate Route Marker Symbols shall conform to details shown on the plans and a specified in the MUTCD.
4. All signs shall conform to Section 621 of the Special Provisions and the latest editions and amendments of the following FHWA publications:
   a. "Manual on Uniform Traffic Control Devices for Streets and Highways" (MUTCD)
   b. "Standard Highway Signs"
   c. "Standard Alphabets for Highway Signs"
5. Borders, messages, arrows, symbols and shield conform to details as shown on the plans and as specified in the MUTCD.
6. Signs messages shall be as indicated on the plans.
7. All panels shall be reflectorized in accordance with Section 712.20 of the Standard Specifications. Minimum width of panels shall be 2 feet. Abutting edges of panels shall be in only one direction if vertical abutting edges are used, no horizontal abutting edges shall be allowed and vice versa.
8. Contractor shall submit all sign splicing details to the Engineer for approval. All backing for signs 4 feet by 6 feet or less shall be of one sheet.
9. Destination signs shall be installed with 2½" square tube posts, 3-post installation.

ORIGINAL PLANS
SURVEY PLOTTED BY
DRAWN BY J. Lawrence DATE May, 1995
TRACED BY
DESIGNED BY C. Fujioka
QUANTITIES BY
CHECKED BY
NOTE BOOK No.
Nº planmjlidgn

STATE OF HAWAII
DEPARTMENT OF TRANSPORTATION
HIGHWAYS DIVISION

SIGN PANEL LAYOUT & NOTES

HANA HIGHWAY RESURFACING
Valley Isle Memorial Cemetery to Huelo
Fed. Aid Project No. STP-0900(39)

Scale: As Shown Date: May, 1995

SHEET No. 1 OF 1 SHEETS