FED. ROAD DIST. NO.	STATE	PROJ. NO.	FISCAL YEAR	SHEET NO.	TOTAL SHEETS
HAWAII	HAW.	360B-01-96M	1996	4	19

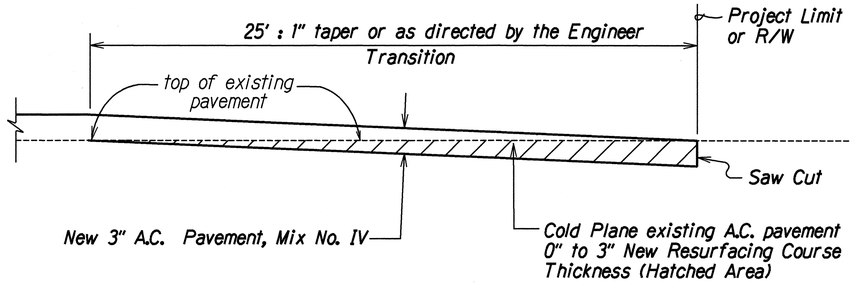

COLD PLANED TRANSITION TO EXISTING A.C. PAVEMENT DETAIL BEGIN AND END OF PROJECT

Not To Scale

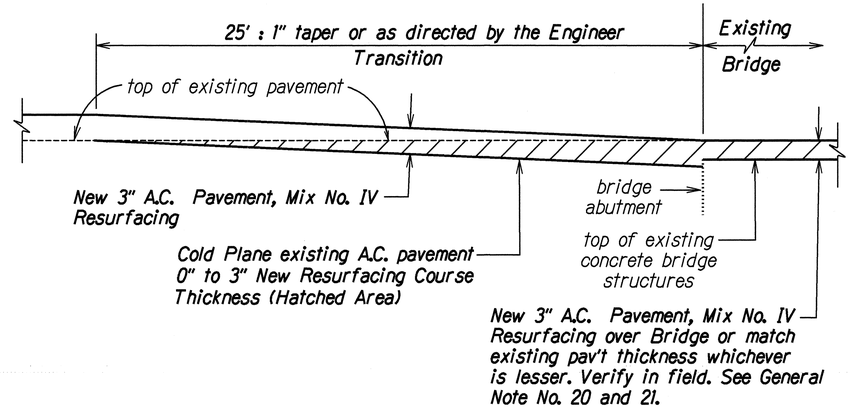

RESURFACING AT BRIDGE DETAIL

Not To Scale

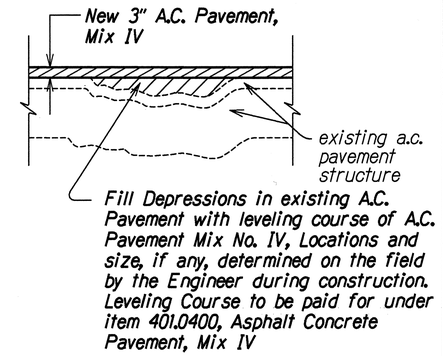

LEVELING COURSE DETAIL

Not To Scale

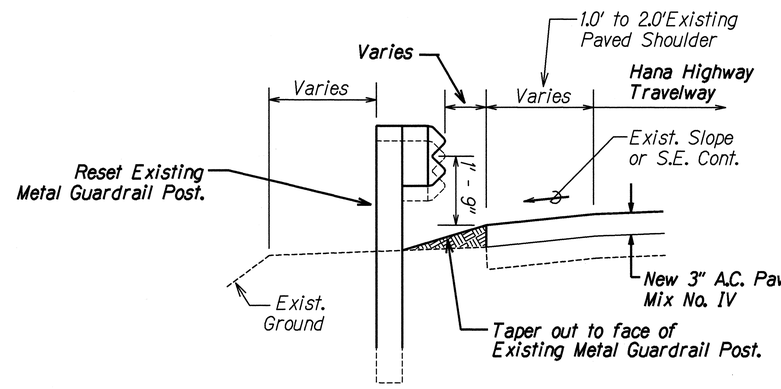

TYPICAL GUARDRAIL ADJUSTMENT DETAILS

Not To Scale

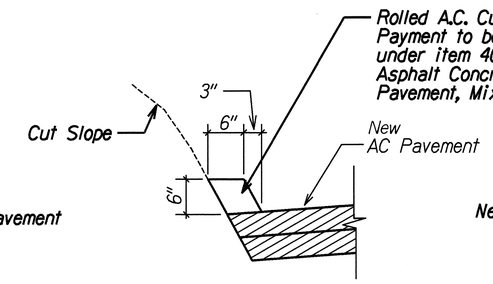

ROLLED A.C. CURB

Not To Scale

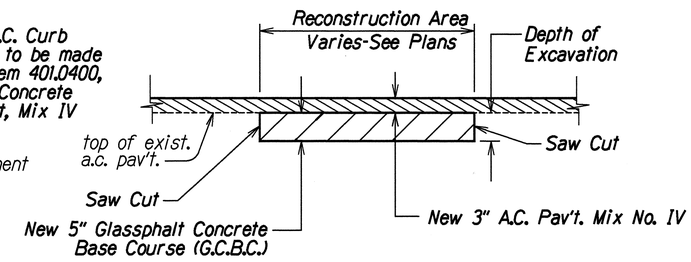

A.C. PAVEMENT RECONSTRUCTION DETAIL

Not To Scale

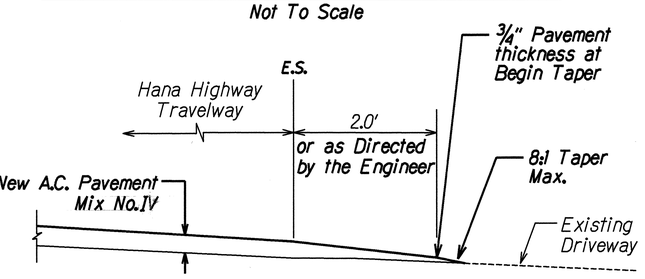

EXISTING A.C. OR PCC DRIVEWAY PAVING TRANSITION DETAIL

Not To Scale

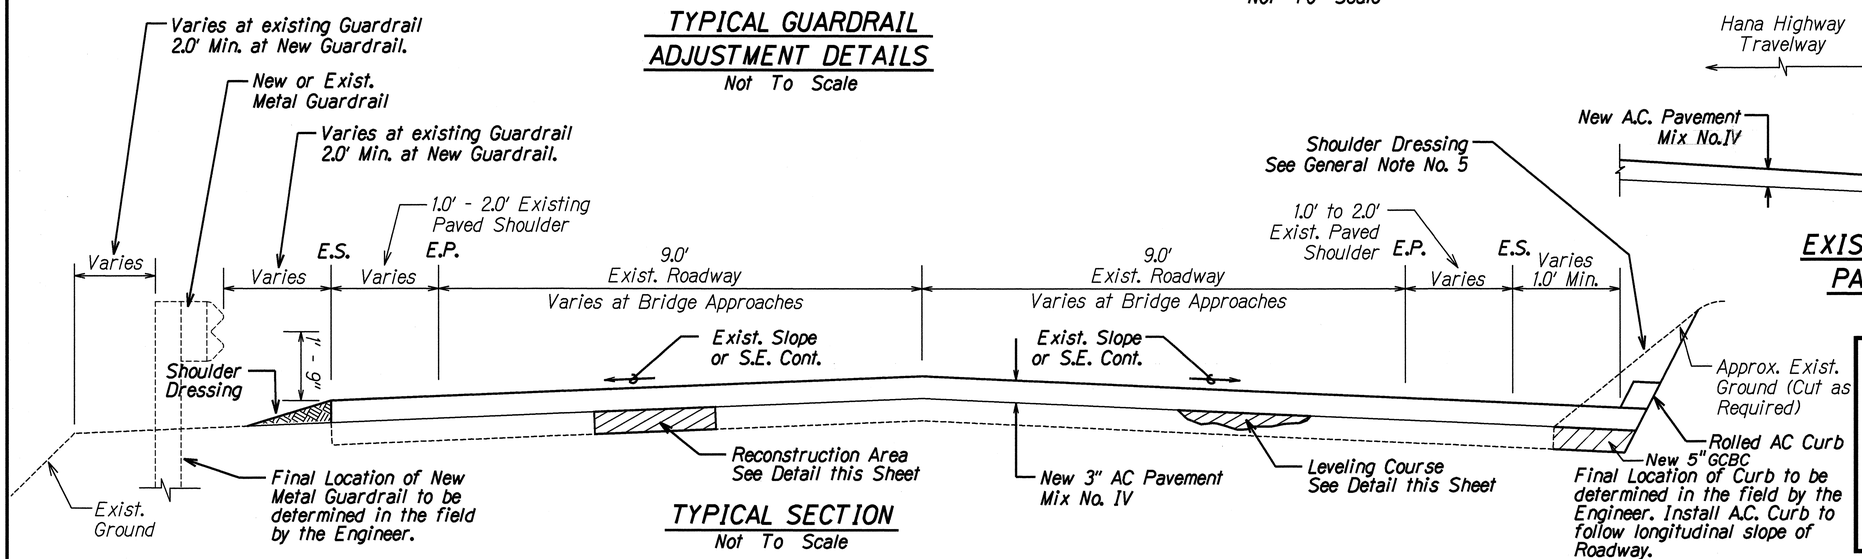

TYPICAL SECTION

Not To Scale

KIRK T. TANAKA
LICENSED PROFESSIONAL ENGINEER
No. 6646-C
HAWAII, U.S.A.

THIS WORK WAS PREPARED BY ME OR UNDER MY SUPERVISION

R. T. TANAKA ENGINEERS, INC.
CIVIL ENGINEERING – LAND SURVEYING

ORIGINAL PLAN	SURVEY PLOTTED BY	DATE
	SURVEY BY	
	PLANS BY	
	TRACED BY	
NOTE BOOK	DESIGNED BY	
	QUANTITIES BY	
No.	CHECKED BY	

STATE OF HAWAII
DEPARTMENT OF TRANSPORTATION
HIGHWAYS DIVISION

TYPICAL SECTIONS AND DETAILS

HANA HIGHWAY RESURFACING
OILOWAI BRIDGE TO KALAHU

PROJECT NO. 360B-01-96M

Scale: As Noted Date: MAY, 1996

SHEET No. 1 OF 1 SHEETS