FED. ROAD DIST. NO.	STATE	PROJ. NO.	FISCAL YEAR	SHEET NO.	TOTAL SHEETS
HAWAII	HAW.	360B-01-03	2012	14	18

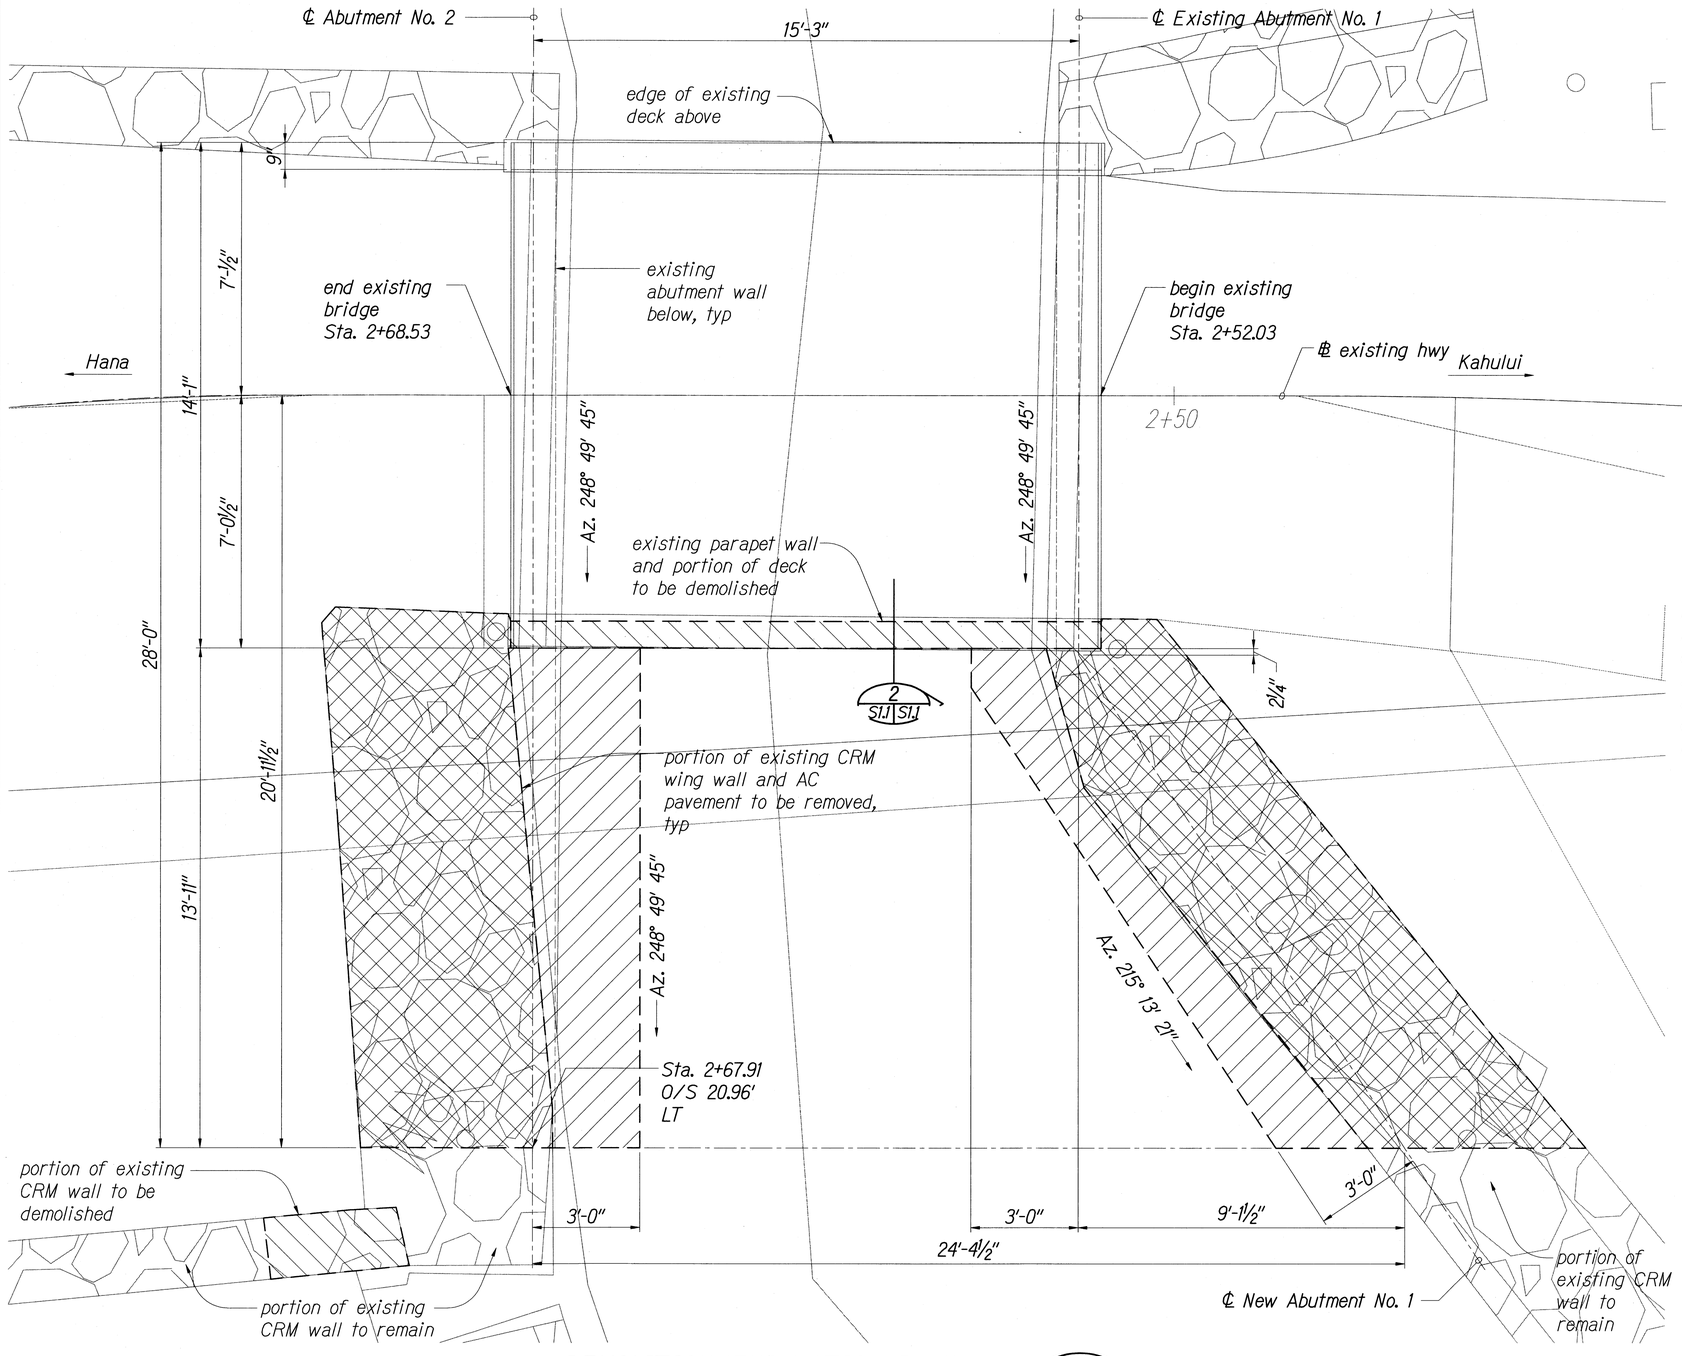

DEMOLITION/EXCAVATION PLAN 1 S1.1 S1.1
Scale: 1/2" = 1'-0"

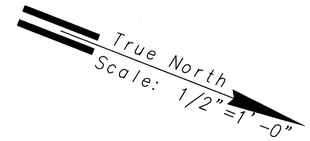

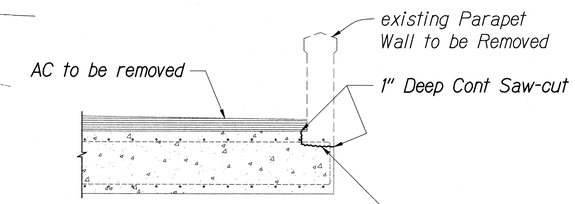

Remove existing concrete to provide a minimum ¾" annular space around existing reinforcement. Existing concrete surface shall be roughened to ¼" amplitude and shall be cleaned and free of laitance, dust and other bond inhibiting materials.

SECTION 2 S1.1 S1.1
Scale: 1/2" = 1'-0"

Legend

- Excavation Pay Limits
- Demolition Pay Limits

ORIGINAL PLAN	SURVEY PLOTTED BY	DATE
NOTE BOOK	DRAWN BY	
	TRACED BY	
	DESIGNED BY	
	QUANTITIES BY	
No.	CHECKED BY	

KEN KAZUO HAYASHIDA LICENSED PROFESSIONAL ENGINEER No. 6818-S HAWAII, U.S.A.

EXPIRATION DATE OF THE LICENSE 4/30/2012
THIS WORK WAS PREPARED BY ME OR UNDER MY SUPERVISION

STATE OF HAWAII
DEPARTMENT OF TRANSPORTATION
HIGHWAYS DIVISION

DEMOLITION / EXCAVATION PLAN
ROUTE 360 HANA HIGHWAY IMPROVEMENTS
UAKEA ROAD TO KEAWA PLACE
Project No. 360B-01-03

Scale: As Noted Date: December 2011

SHEET No. S1.1 OF 7 SHEETS

P:\Drafting\2012-04-13_2130 hana hwy\2130_S1-1.dwg, 4/16/2012 11:51:42 AM, tamanaha