FED. ROAD DIST. NO.	STATE	PROJ. NO.	FISCAL YEAR	SHEET NO.	TOTAL SHEETS
HAWAII	HAW.	360B-01-03	2012	6	20

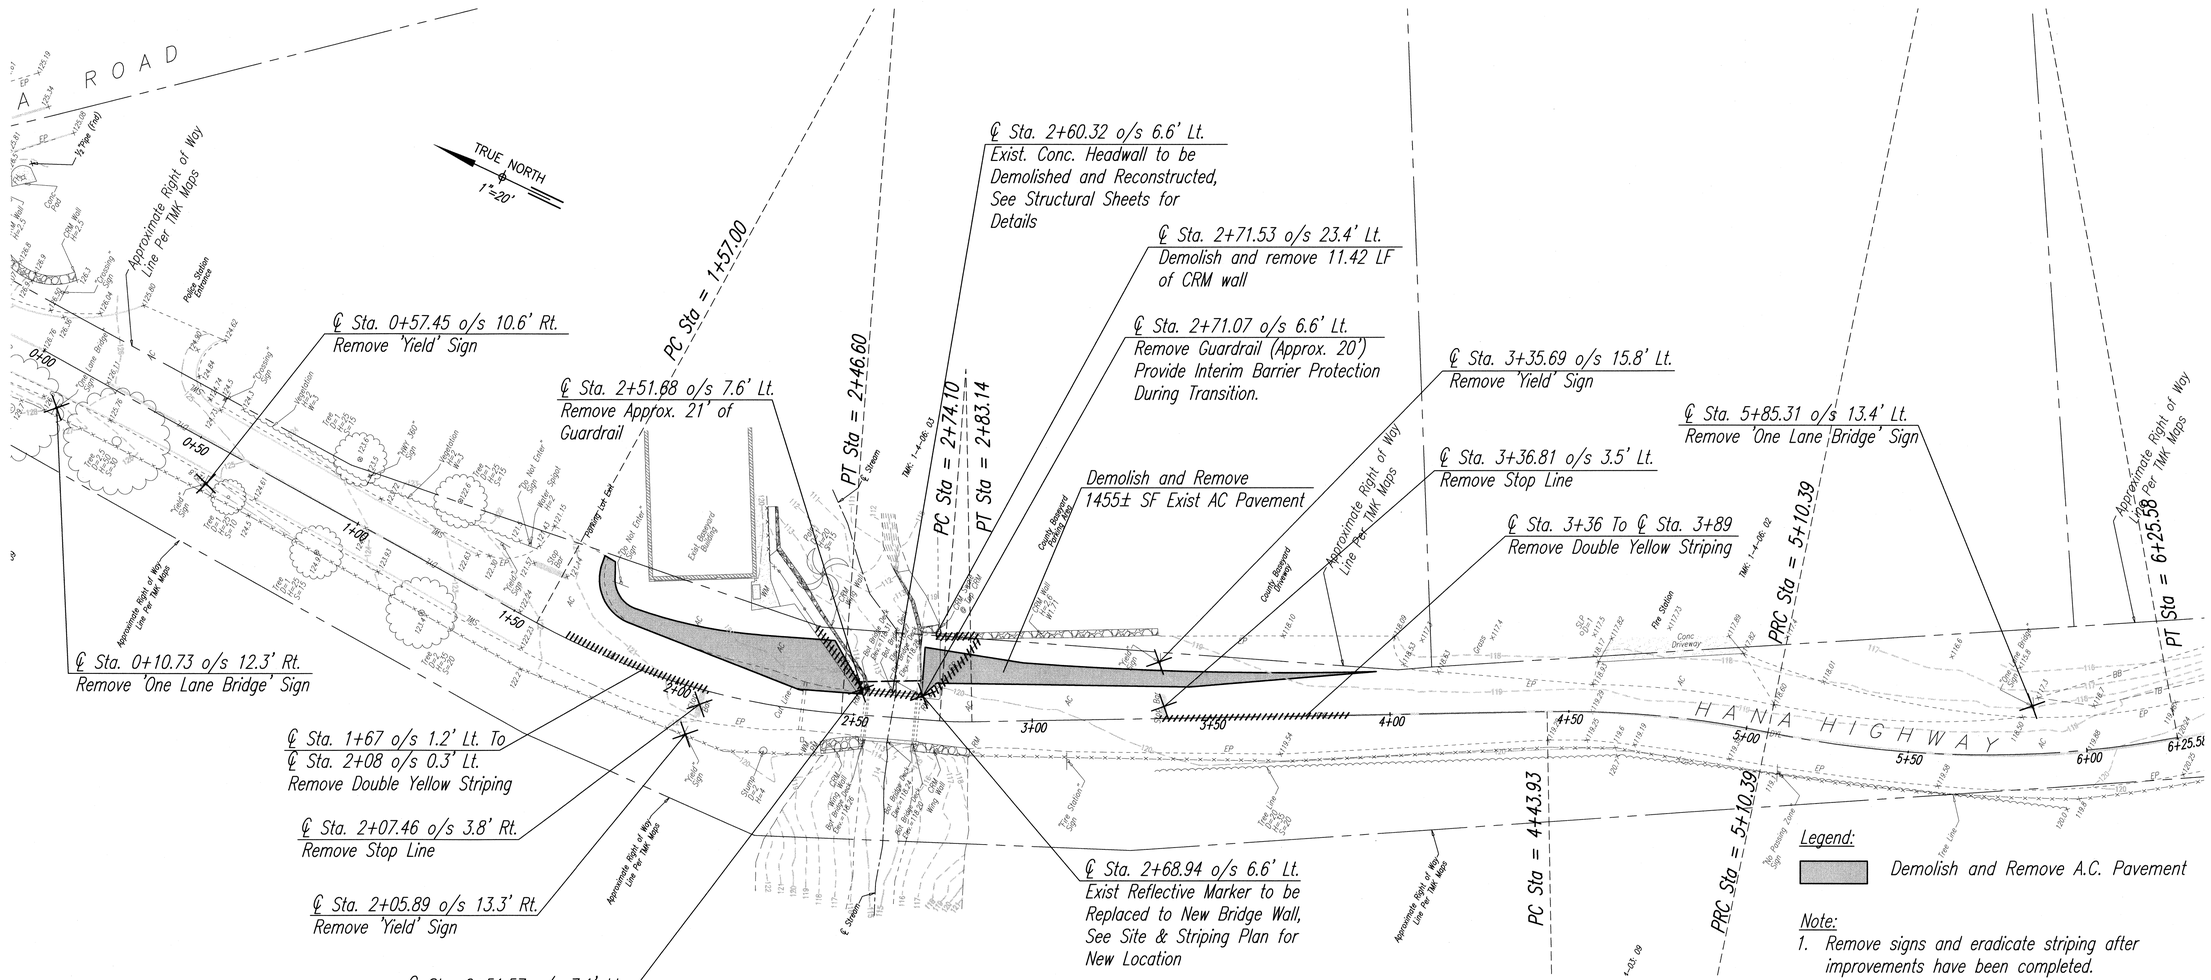

Demolition Plan

Scale: 1" = 20'

Legend:

Demolish and Remove A.C. Pavement

Note:

1. Remove signs and eradicate striping after improvements have been completed.
2. County Department of Water Supply Vehicles enter/exit building through side doors. Coordinate work with their operations.

DIANE Y. KODAMA
LICENSED PROFESSIONAL ENGINEER
No. 8688-C
HAWAII, U.S.A.

THIS WORK WAS PREPARED BY ME OR UNDER MY SUPERVISION.

STATE OF HAWAII
DEPARTMENT OF TRANSPORTATION
HIGHWAYS DIVISION

DEMOLITION PLAN

ROUTE 360 HANA HIGHWAY IMPROVEMENTS
UAKEA ROAD TO KEAWA PLACE
Project No. 360B-01-03

Scale: 1" = 20' Date: December 2011

SHEET No. 6 OF 13 SHEETS

ORIGINAL PLAN	SURVEY PLOTTED BY	DATE
	DRAWN BY	"
NOTE BOOK	TRACED BY	"
	DESIGNED BY	"
	QUANTITIES BY	"
No.	CHECKED BY	"