FED. ROAD DIST. NO.	STATE	PROJ. NO.	FISCAL YEAR	SHEET NO.	TOTAL SHEETS
HAWAII	HAW.	377B-01-96M	1996	1	28

377

INDEX TO DRAWINGS

SHEET NO.	DESCRIPTION
1	TITLE SHEET
2	STANDARD PLANS SUMMARY
3	GENERAL NOTES AND LEGEND
4 – 5	TYPICAL SECTIONS AND DETAILS
6 – 13	ROADWAY PLANS
14	DRAINAGE DETAILS AND NOTES
15	DRAINAGE DETAILS
16 – 18	MODIFIED ECCENTRIC LOADER
	TERMINAL (MELT) DETAILS
19	PAVEMENT MARKING LEGEND,
	DETAILS AND NOTES
20 – 27	SIGNING AND PAVEMENT
	MARKING PLAN
28	TRAFFIC SUMMARIES

STATE OF HAWAII

DEPARTMENT OF TRANSPORTATION

HIGHWAYS DIVISION

HONOLULU, HAWAII

PLANS FOR

KEKAULIKE AVENUE RESURFACING

HALEAKALA CRATER ROAD TO KULA HIGHWAY

PROJECT NO. 377B-01-96M

DISTRICT OF MAKAWAO

ISLAND OF MAUI

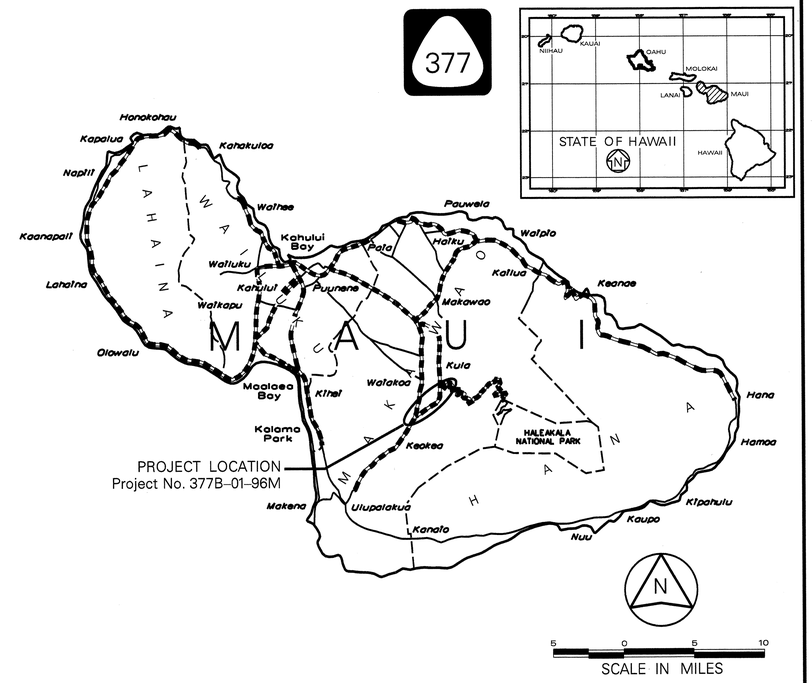

FEDERAL AID PROJECTS PREVIOUSLY CONSTRUCTED OR UNDER CONSTRUCTION

MILE POST 6.03 TO MILE POST 9.17

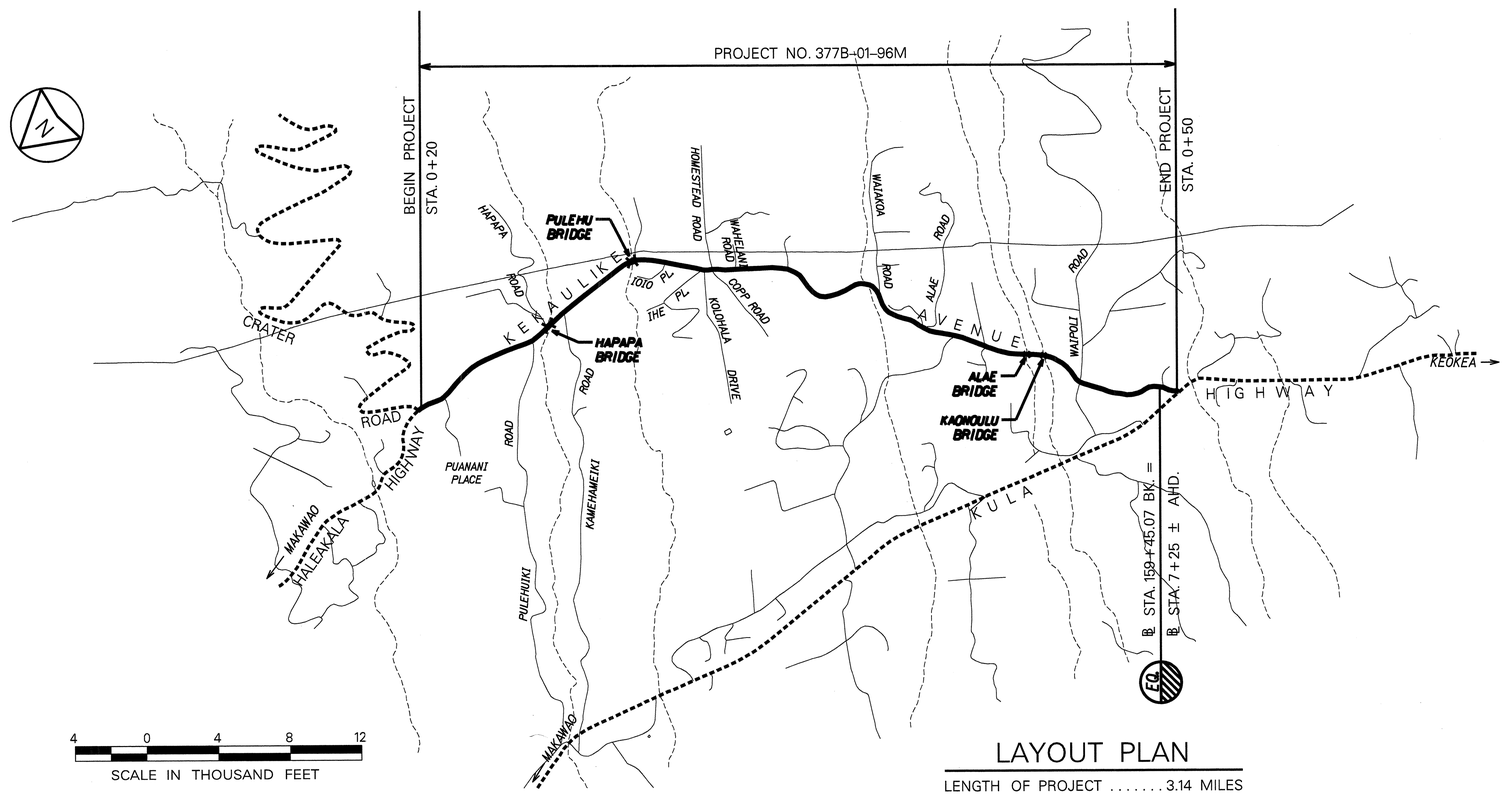

LAYOUT PLAN

LENGTH OF PROJECT ..... 3.14 MILES

R. T. TANAKA ENGINEERS, INC. DESIGNED BY	K HWY-1-M.A P. S. & E. BY
877-5061 PHONE	APRIL 15, 1996 DATE

DEPARTMENT OF TRANSPORTATION
STATE OF HAWAII

APPROVED:

Kazu Hayashida 5/22/96

DIR. OF TRANSPORTATION — DATE