FED. ROAD DIST. NO.	STATE	PROJ. NO.	FISCAL YEAR	SHEET NO.	TOTAL SHEETS
HAWAII	HAW.	HWY-M-07-96	1996	8	8

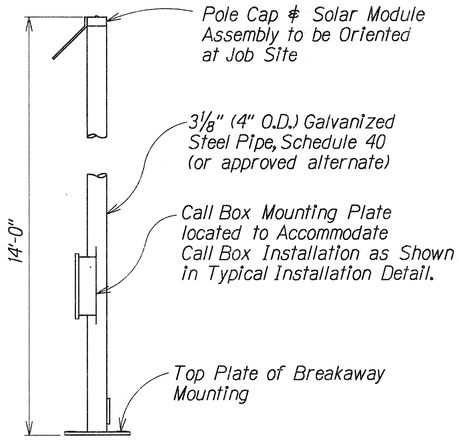

CALL BOX MOUNTING POLE

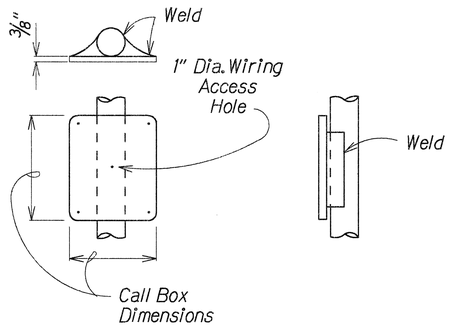

CALL BOX MOUNTING

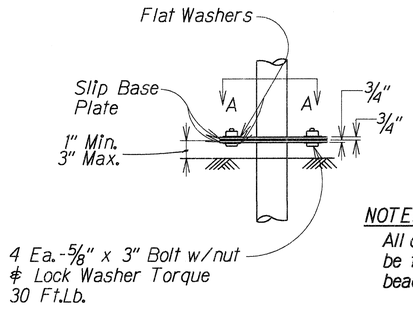

ELEVATION

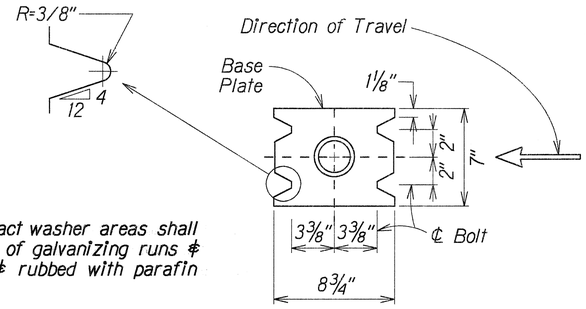

SECTION "A-A"

NOTE: All contact washer areas shall be free of galvanizing runs & beads & rubbed with parafin

BREAKAWAY MOUNTING

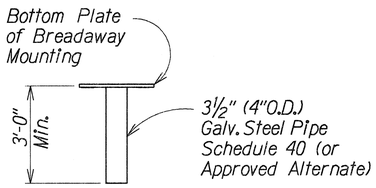

ANCHOR POLE

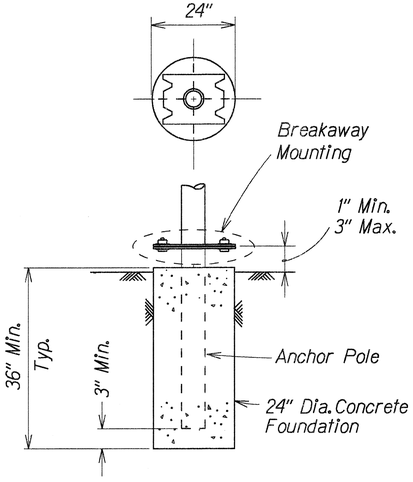

NOTES:

1. Foundation shall be Class B placed against undisturbed material.
2. Backfill shall be complete and adjacent surface improvements prepared prior to erection of the post.
3. ½-inch expansion joint material shall be placed between the foundation and abutting concrete paving.
4. CIDH = CAST IN DRILLED HOLE

CIDH CONCRETE FOUNDATION WITH BREAKAWAY MOUNTING

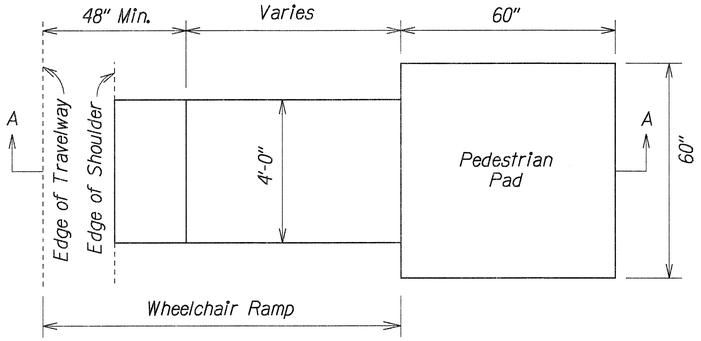

PLAN

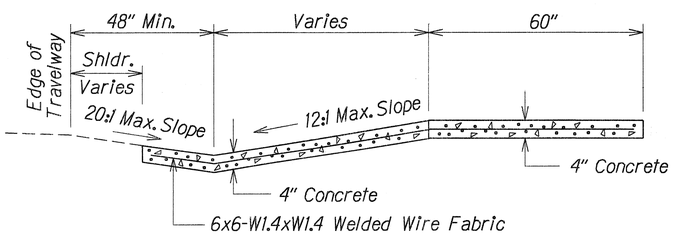

SECTION "A-A"

CONCRETE PEDESTIAN PAD WITH WHEELCHAIR RAMP

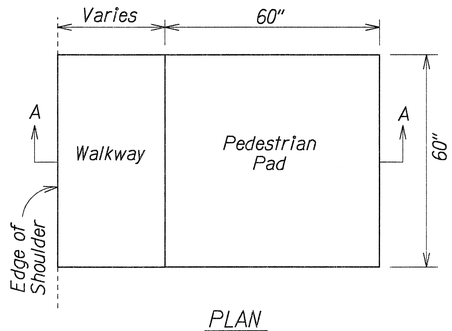

PLAN

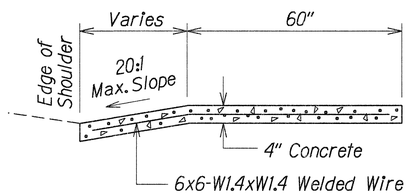

SECTION "A-A"

CONCRETE PEDESTIAN PAD WITH WALKWAY

ORIGINAL PLAN | SURVEY PLOTTED BY | DRAWN BY | TRACED BY | DESIGNED BY | QUANTITIES BY | CHECKED BY | DATE
NOTE BOOK | No.

STATE OF HAWAII
DEPARTMENT OF TRANSPORTATION
HIGHWAYS DIVISION

MISCELLANEOUS DETAILS

Emergency Telephones at Various Locations, Maui
Project No. HWY-M-07-96

Scale: Not to Scale Date: February, 1996

SHEET No. 1 OF 1 SHEETS