FED. ROAD DIST. NO.	STATE	PROJ. NO.	FISCAL YEAR	SHEET NO.	TOTAL SHEETS
HAWAII	HAW.	377A-01-03M	2003	1	16

377

INDEX TO DRAWINGS

SHEET NO.	DESCRIPTION
1	TITLE SHEET
2	STANDARD PLANS SUMMARY
3	GENERAL NOTES AND LEGEND
4 – 5	WATER POLLUTION AND EROSION CONTROL NOTES
6	DRAINAGE SUMMARY
7 – 13	ROADWAY PLANS
14 – 15	DRAINAGE DETAILS
16	SLOPE PROTECTION PLAN

STATE OF HAWAII

DEPARTMENT OF TRANSPORTATION

HIGHWAYS DIVISION

HONOLULU, HAWAII

PLANS FOR

KEKAULIKE AVENUE REPAIRS AND MAINTENANCE AT VARIOUS LOCATIONS

HALEAKALA CRATER ROAD TO KULA HIGHWAY

PROJECT NO. 377A-01-03M

DISTRICT OF MAKAWAO

ISLAND OF MAUI

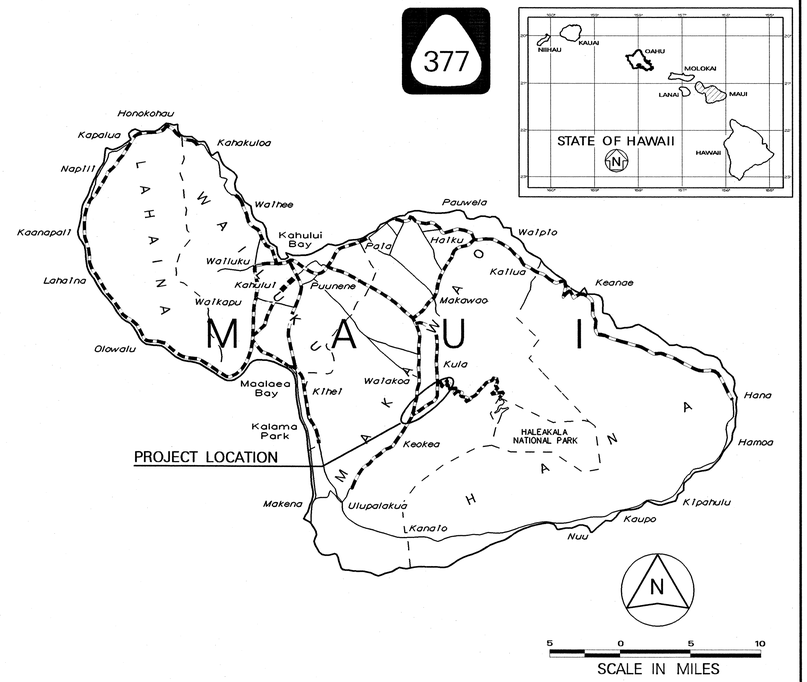

FEDERAL AID PROJECTS PREVIOUSLY CONSTRUCTED OR UNDER CONSTRUCTION

MILE POST 6.03 TO MILE POST 9.17

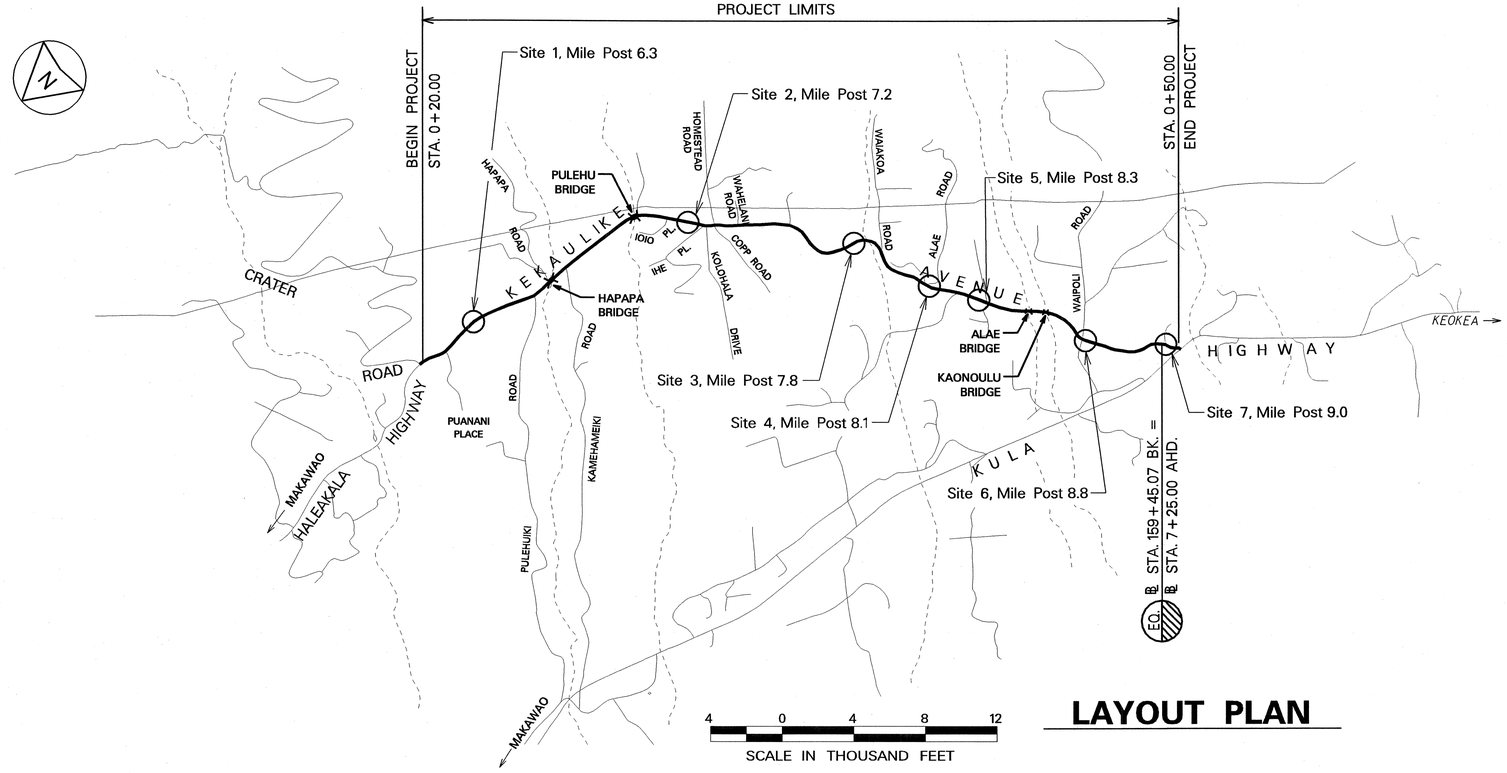

LAYOUT PLAN

HWY-M DESIGNED BY	HWY-ME MANAGED BY	873-3535 PHONE	MAY 2003 DATE

DEPARTMENT OF TRANSPORTATION
STATE OF HAWAII

APPROVED:

DIR. OF TRANSPORTATION — 5/16/03 DATE