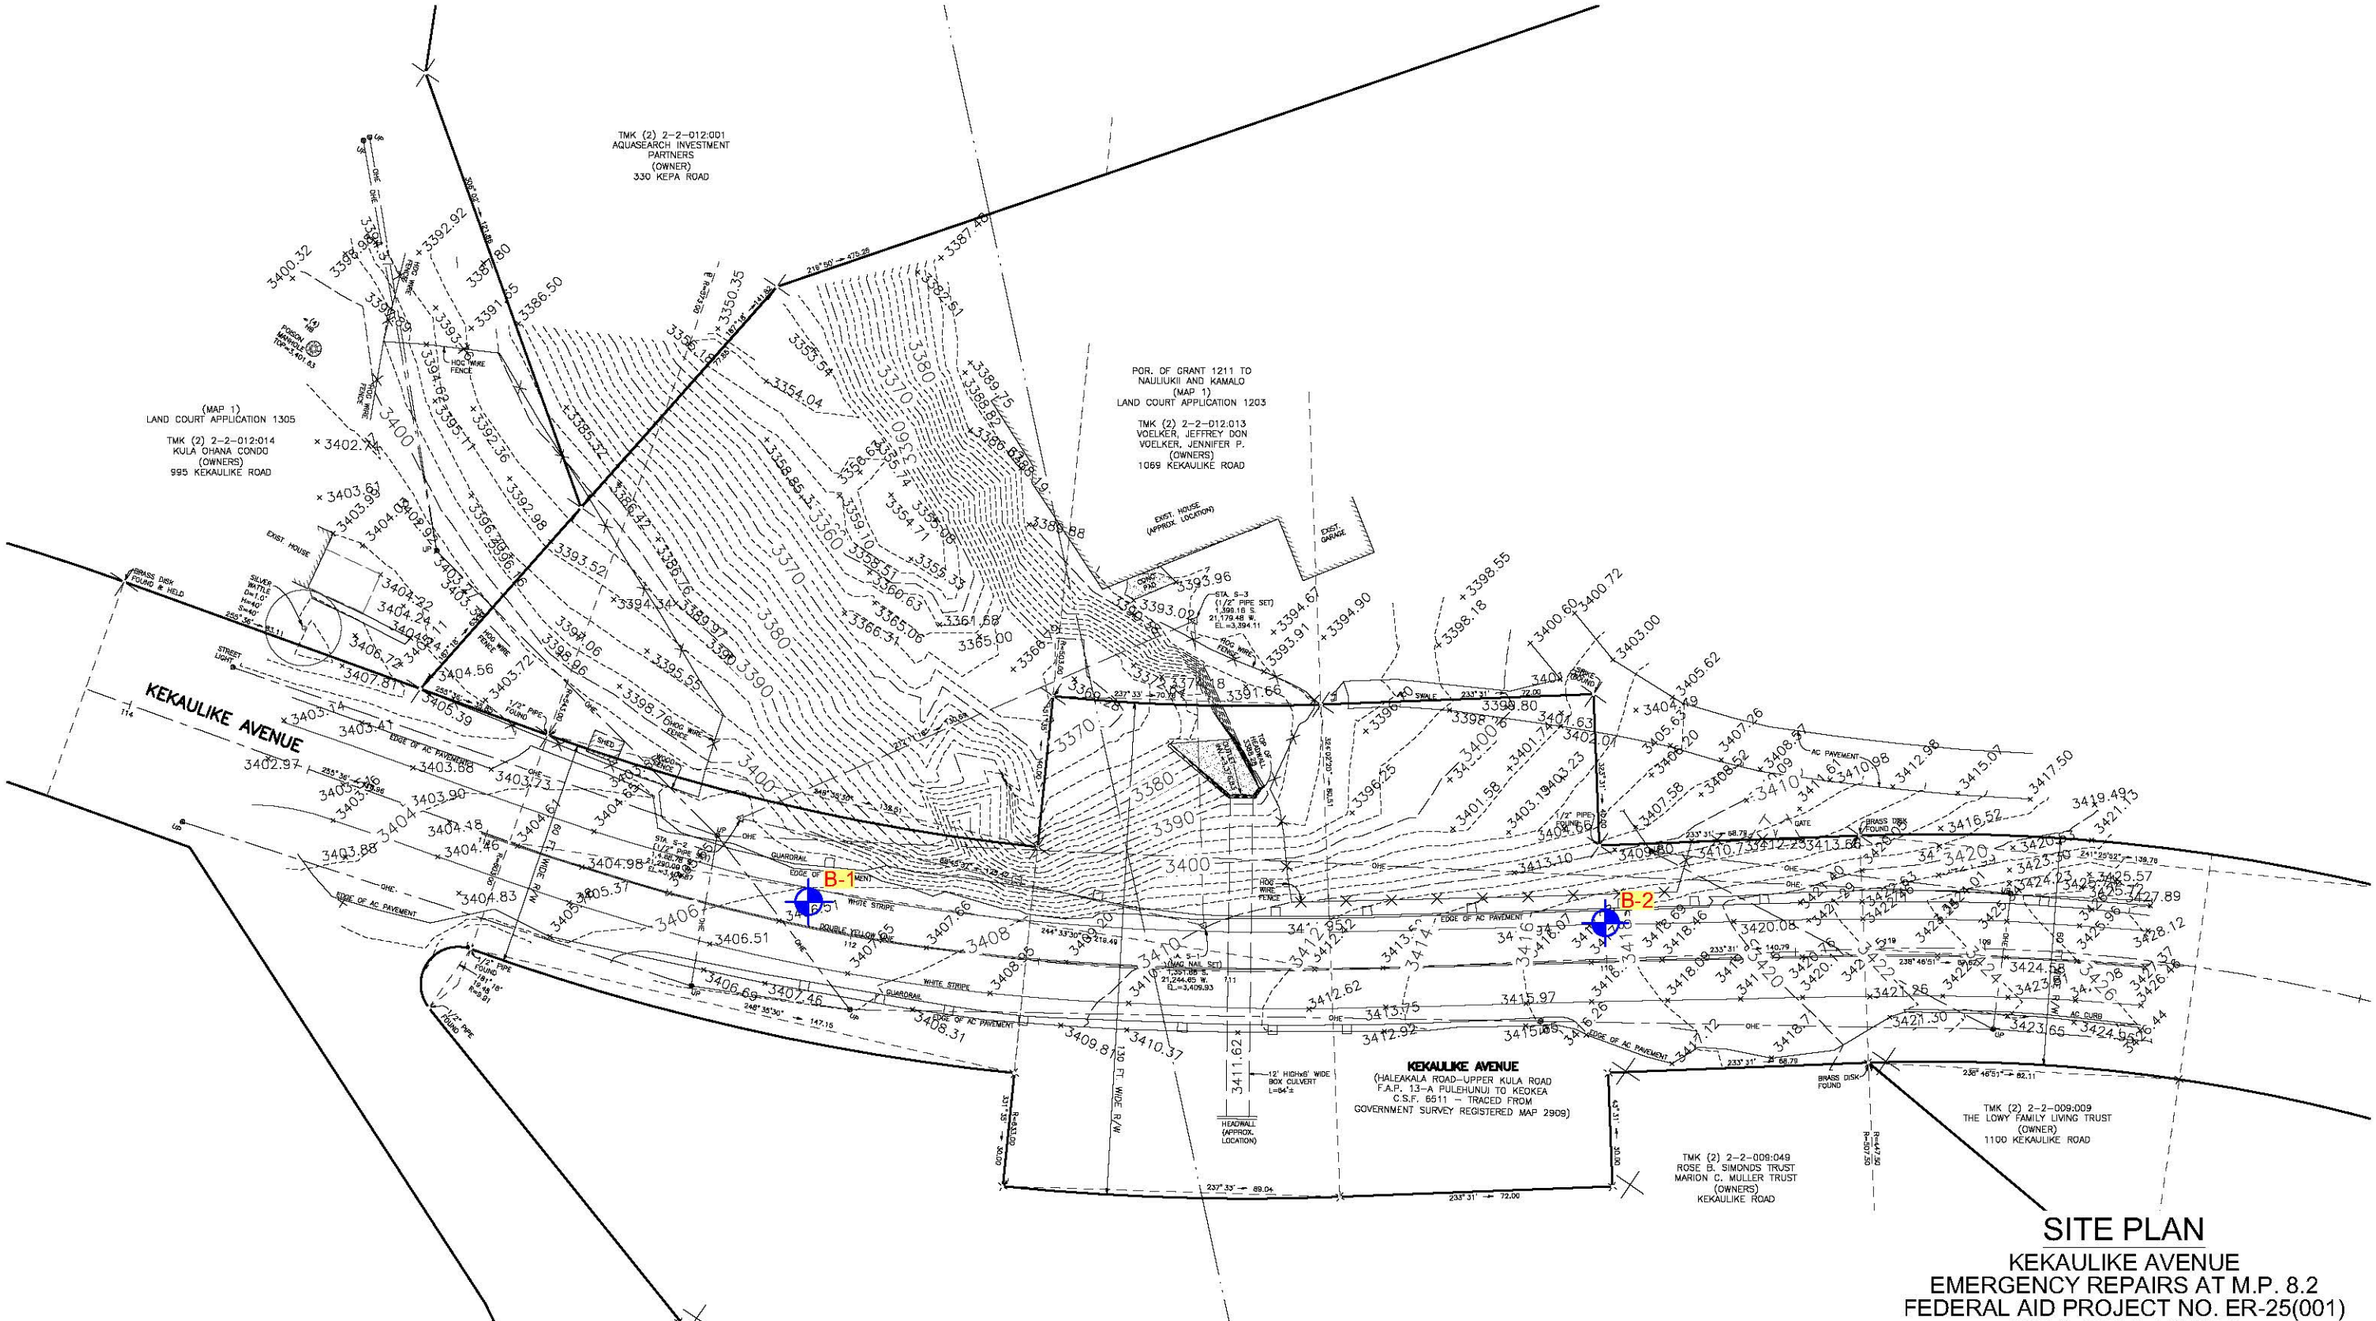

SITE PLAN

KEKAULIKE AVENUE
EMERGENCY REPAIRS AT M.P. 8.2
FEDERAL AID PROJECT NO. ER-25(001)
KULA, MAUI, HAWAII

LEGEND:

APPROXIMATE BORING LOCATION

0 20 40 80 120 FT.

GRAPHIC SCALE

REFERENCE: TOPOGRAPHIC SURVEY TRANSMITTED BY FUKUMOTO ENGINEERING, INC.DATED DECEMBER 27, 2021.

GEOLABS, INC.
Geotechnical Engineering

DATE	DRAWN BY	PLATE
MARCH 2022	KHN	2
SCALE 1" = 40'	W.O. 8424-00	

CAD User: KIM File Last Updated: March 28, 2022 9:57:55pm Plot Date: March 30, 2022 6:50:00pm
File: T:\Drafting\Working\8424-00_Kekaulike_Ave_Emergency_Repairs\8424-00SitePlan.dwg\2
Plotter: DWG To PDF-GEO.pc3 Plotstyle: FE Half Size 05-2014.ctb