FED. ROAD DIST. NO.	STATE	FED. AID PROJ. NO.	FISCAL YEAR	SHEET NO.	TOTAL SHEETS
MAUI	HAW.	ER-25(001)	2023	10	34

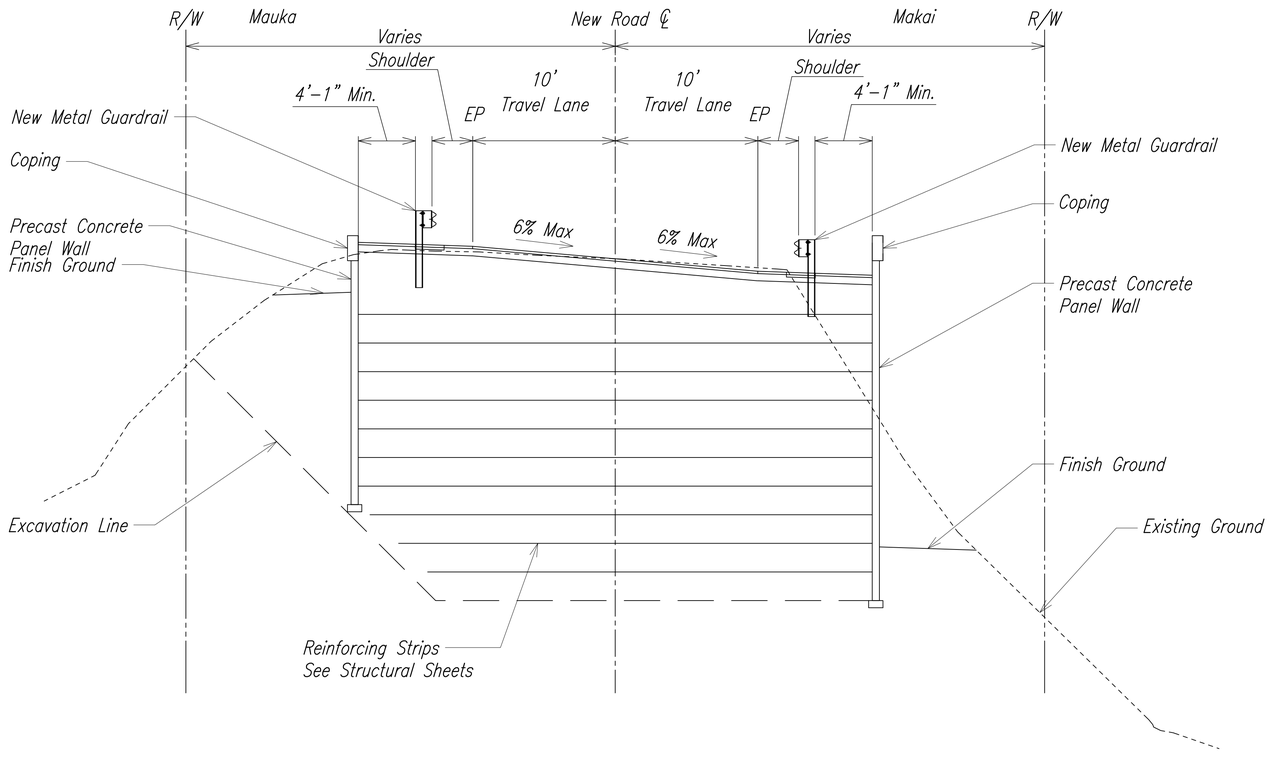

TYPICAL SECTION

Not to Scale

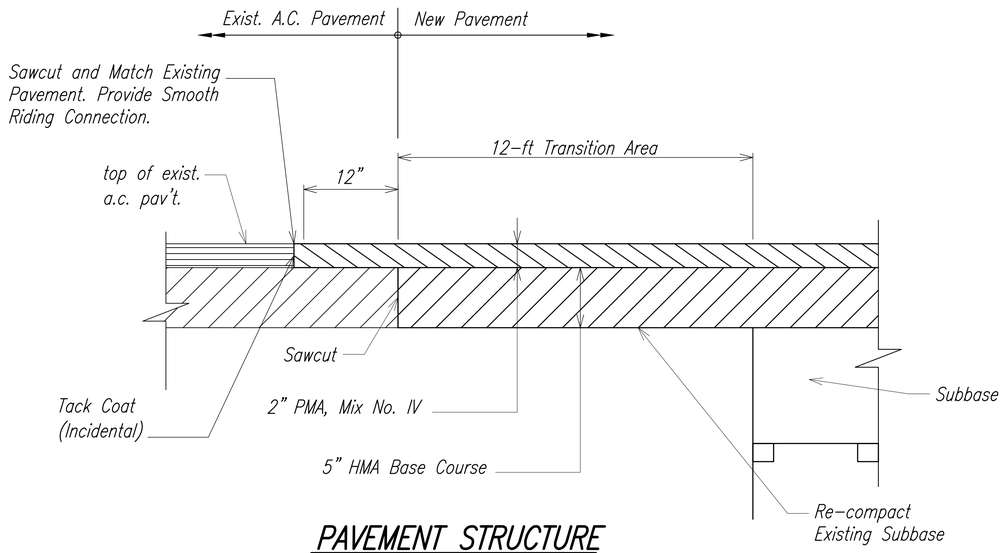

PAVEMENT STRUCTURE

Not to Scale

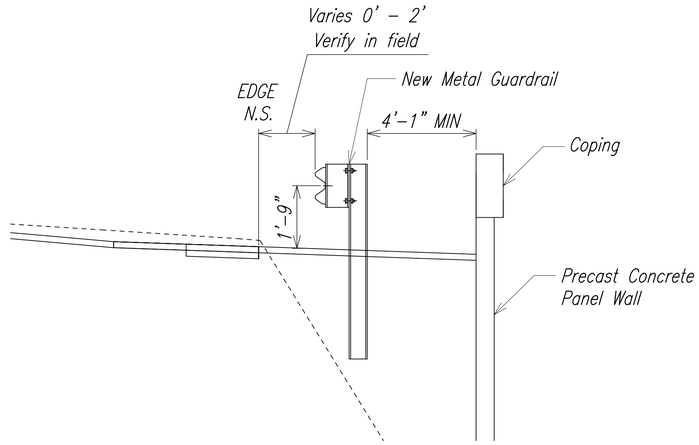

TYPICAL GUARDRAIL SECTION

Not to Scale

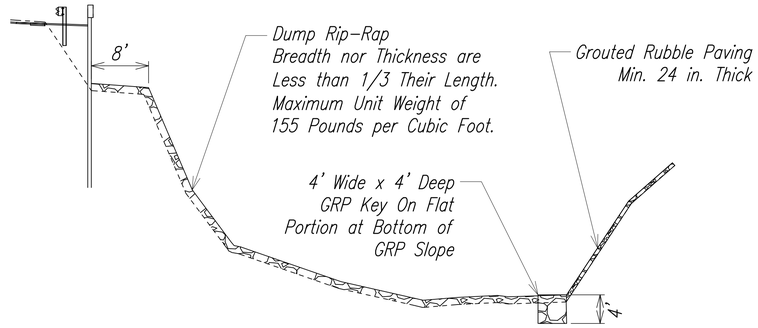

RIP-RAP (ON SLOPE) DETAIL

Scale: 1" = 10'

DIANE Y. KODAMA
LICENSED PROFESSIONAL ENGINEER
No. 8688-C
HAWAII, U.S.A.

LICENSE EXPIRES 4/30/24

THIS WORK WAS PREPARED BY ME OR UNDER MY SUPERVISION

STATE OF HAWAII
DEPARTMENT OF TRANSPORTATION
HIGHWAYS DIVISION

TYPICAL SECTION & PAVEMENT DETAILS

KEKAULIKE AVENUE, EMERGENCY REPAIRS
M.P. 8.2
Federal-Aid Project No. ER-25(001)

Scale: As Noted Date: March 2023

SHEET No. 1 OF 1 SHEETS

ORIGINAL PLAN | SURVEY PLOTTED BY | DRAWN BY | TRACED BY | DESIGNED BY | QUANTITIES BY | CHECKED BY | DATE | NOTE BOOK | No.

PLOT DATE: 10-26-2023 @ 10:53 am
PLOTTED BY: Lopez,Gloria on May 03, 2023 at 11:31 am
PW/N FILENAME: C:\DOT\Projects\Lopez\Gloria\Sheet Files\ER-25(001) Keaulike Ave\Sheet Files\ER-25(001) Typical Sections.dgn