FED. ROAD DIST. NO.	STATE	FED. AID PROJ. NO.	FISCAL YEAR	SHEET NO.	TOTAL SHEETS
MAUI	HAW.	ER-25(001)	2023	15	34

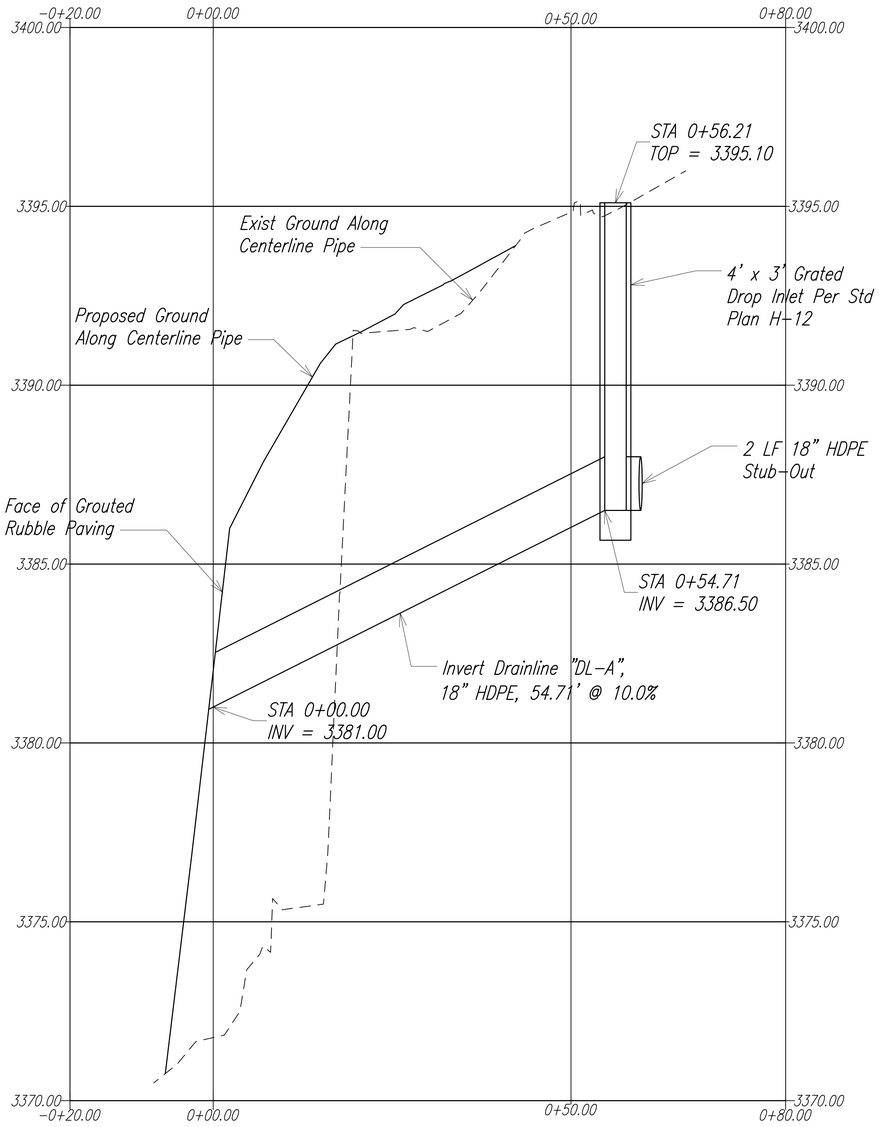

DRAINLINE "DL-A" PROFILE

Scale: 1"=10' (Horiz), 1"=2' (Vert)

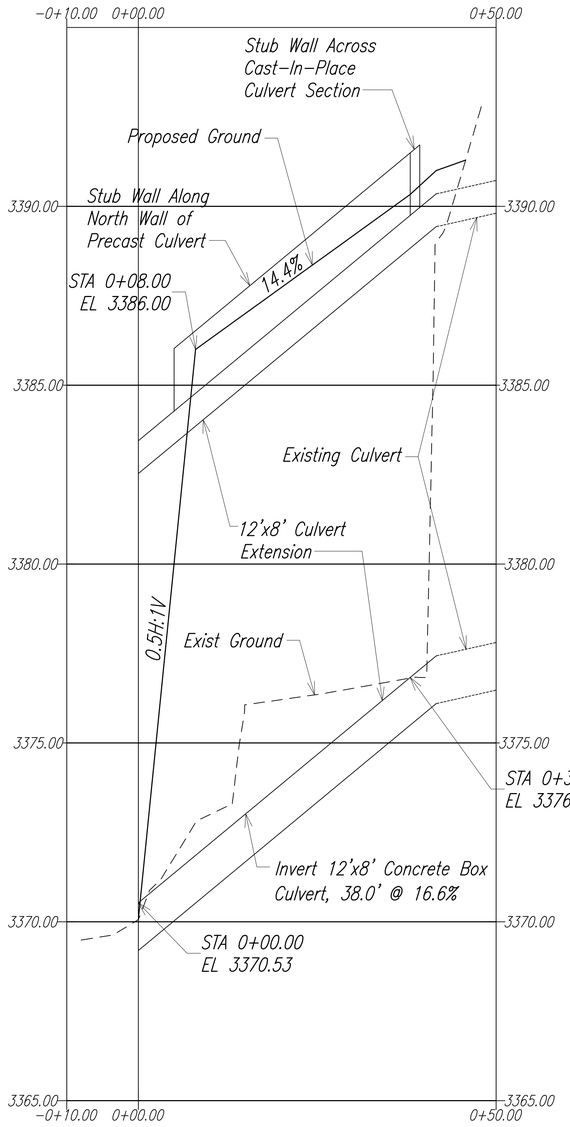

BOX CULVERT (NORTH WALL) PROFILE

Scale: 1"=10' (Horiz), 1"=2' (Vert)

0 2 4 6
Scale: 1" = 2' Feet (Vertical)

0 10 20 30
Scale: 1" = 10' Feet (Horizontal)

DIANE Y. KODAMA
LICENSED PROFESSIONAL ENGINEER
No. 8688-C
HAWAII, U.S.A.

LICENSE EXPIRES 4/30/24

THIS WORK WAS PREPARED BY ME OR UNDER MY SUPERVISION

STATE OF HAWAII
DEPARTMENT OF TRANSPORTATION
HIGHWAYS DIVISION

UTILITY PROFILES

KEKAULIKE AVENUE, EMERGENCY REPAIRS
M.P. 8.2
Federal-Aid Project No. ER-25(001)

Scale: As Noted Date: May 2023

SHEET No. 2 OF 2 SHEETS

ORIGINAL PLAN
NOTE BOOK
No.
SURVEY PLOTTED BY
DRAWN BY
TRACED BY
DESIGNED BY
QUANTITIES BY
CHECKED BY
DATE

PLOT DATE: 13-09-2023 @ 11:43 pm
PLOT/FILENAME: L:\DOT\Projects_Current\ER25\Construction - Key\ER25(001) ET PDF\ 2 ER1 Maui Kekaulike Ave\ER25(001)ET Plan 2 ER1 Maui Kekaulike Ave.dgn LAST UPDATE: 09-09-2023 @ 10:09 pm