FED. ROAD DIST. NO.	STATE	FED. AID PROJ. NO.	FISCAL YEAR	SHEET NO.	TOTAL SHEETS
MAUI	HAW.	ER-25(001)	2023	14	34

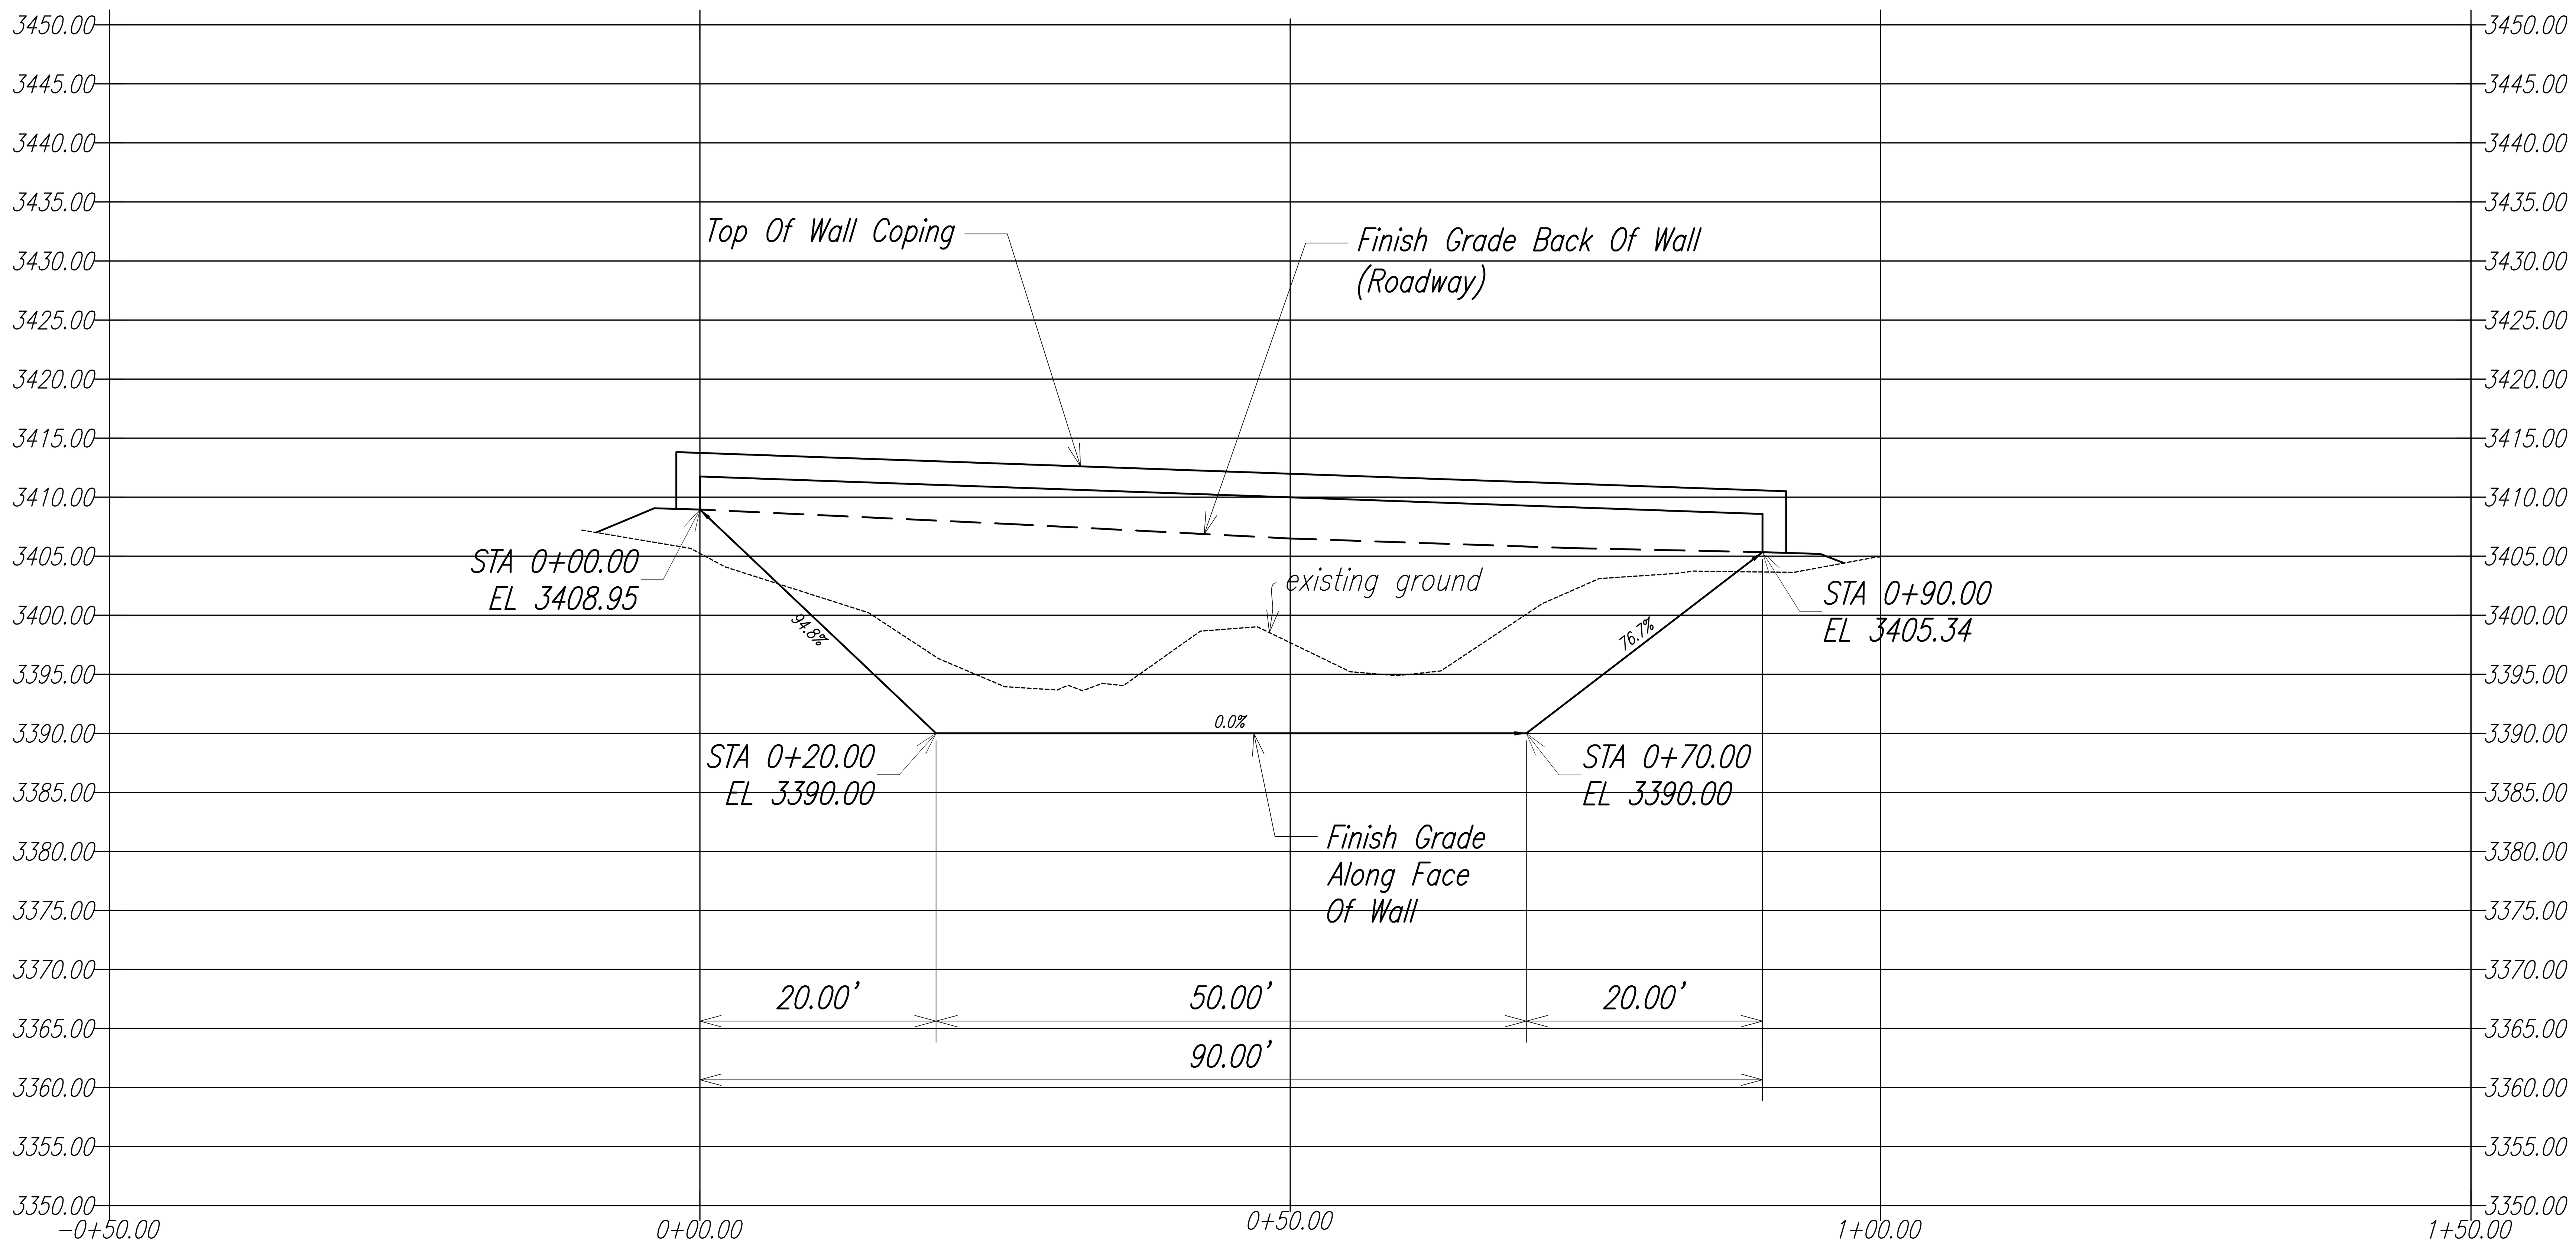

WALL PROFILE (MAKAI)

Scale: 1"=10'

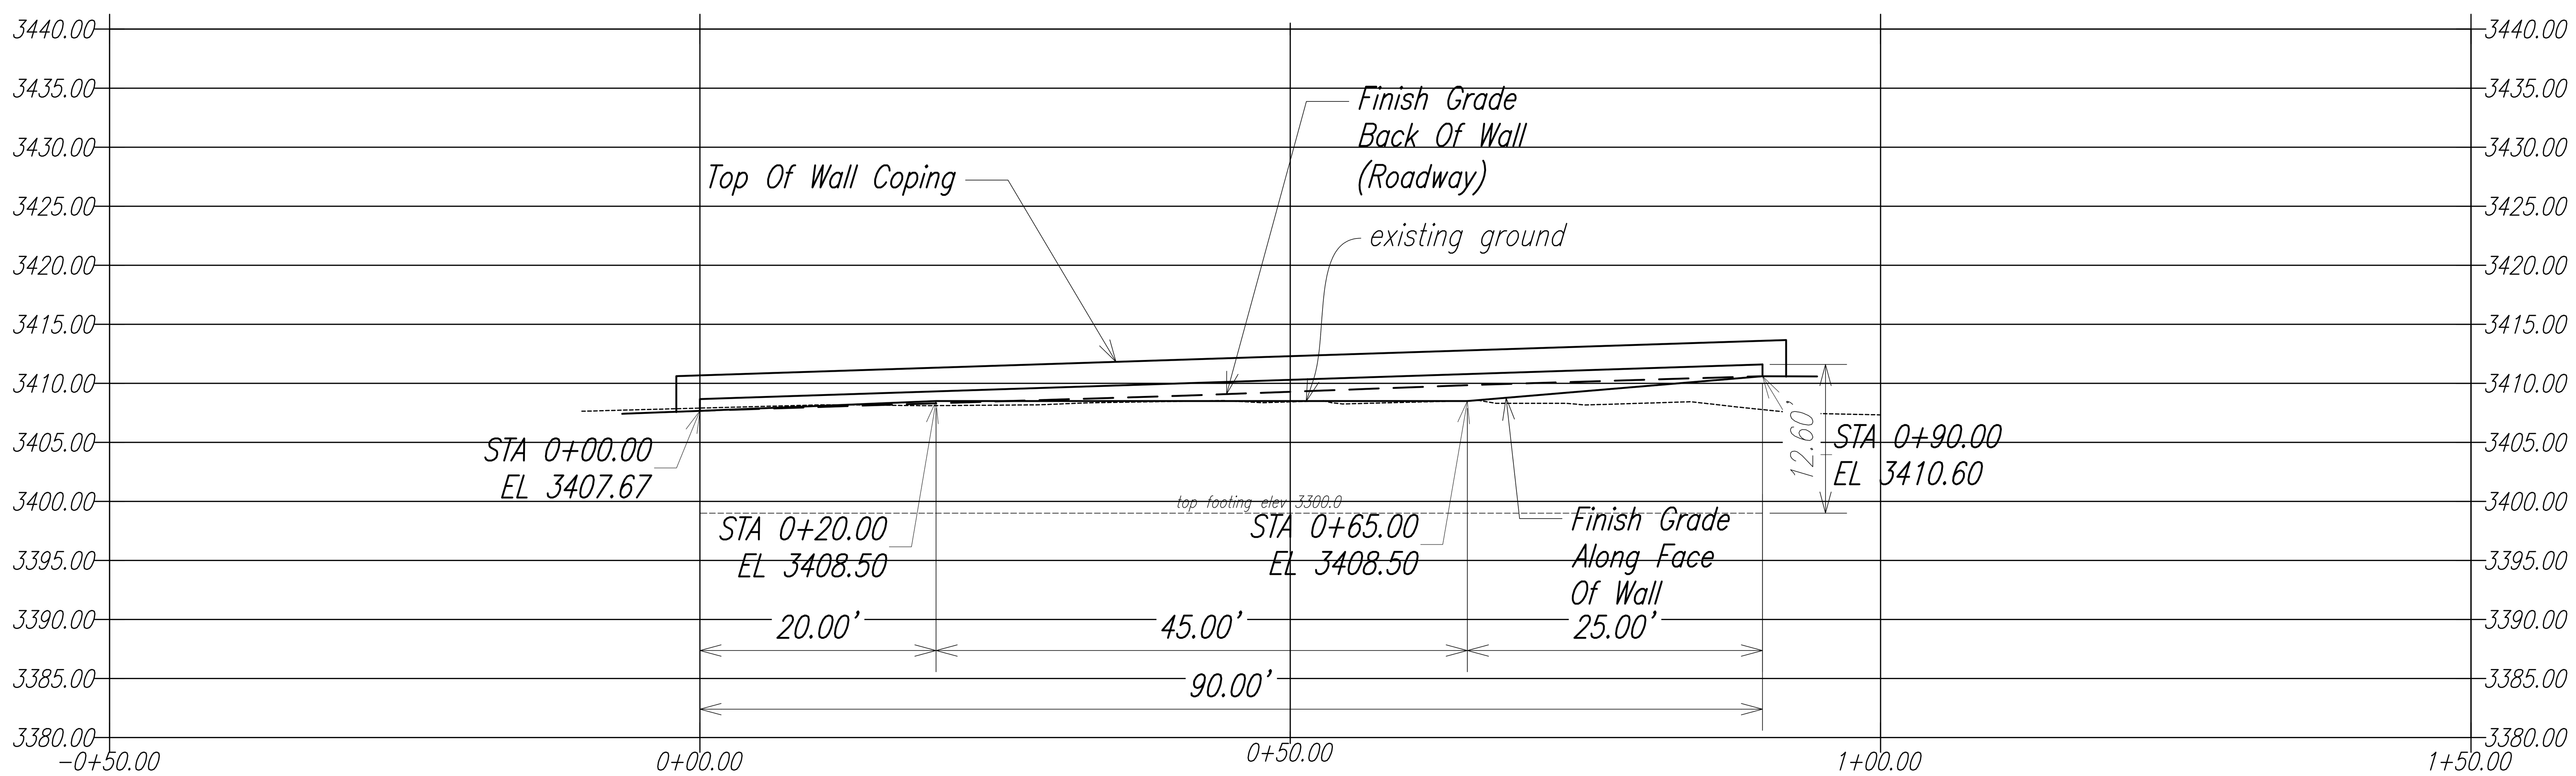

WALL PROFILE (MAUKA)

Scale: 1"=10'

0 10 20 30
Scale: 1" = 10' Feet

DIANE Y. KODAMA
LICENSED PROFESSIONAL ENGINEER
No. 8688-C
HAWAII, U.S.A.

LICENSE EXPIRES 4/30/24

THIS WORK WAS PREPARED BY ME OR UNDER MY SUPERVISION

STATE OF HAWAII
DEPARTMENT OF TRANSPORTATION
HIGHWAYS DIVISION

WALL PROFILE

KEKAULIKE AVENUE, EMERGENCY REPAIRS
M.P. 8.2
Federal-Aid Project No. ER-25(001)

Scale: As Noted Date: March 2023

SHEET No. 1 OF 2 SHEETS

ORIGINAL PLAN | SURVEY PLOTTED BY ____ DATE ____
DRAWN BY ____ "
TRACED BY ____ "
NOTE BOOK | DESIGNED BY ____ "
No. ____ | QUANTITIES BY ____ "
CHECKED BY ____ "

PATH/FILENAME: L:\DCS\Projects_Legacy\USIG\Civil\Dot-Hwy\60675661 ce1902 pao 14 dot maui kekaulike ave\900_CAD\20-sheets\14_Wall Profile.dwg LAST UPDATE: 19-27-2023 @ 03:19 pm PLOT DATE: 34-28-2023 @ 10:34 am