| FED. ROAD DIST. NO. | STATE | FED. AID PROJ. NO. | FISCAL YEAR | SHEET NO. | TOTAL SHEETS |
|---|---|---|---|---|---|
| HAWAII | HAW. | STP-0378(2) | 2011 | 6 | 10 |




TYPICAL SECTION A-A
Scale: 1/2" = 1'-0"

NOTES:

1. Replace any existing Raised Reflective Pavement Markers damaged by the work. Replacements shall be considered incidental to 4" Guide Lines.

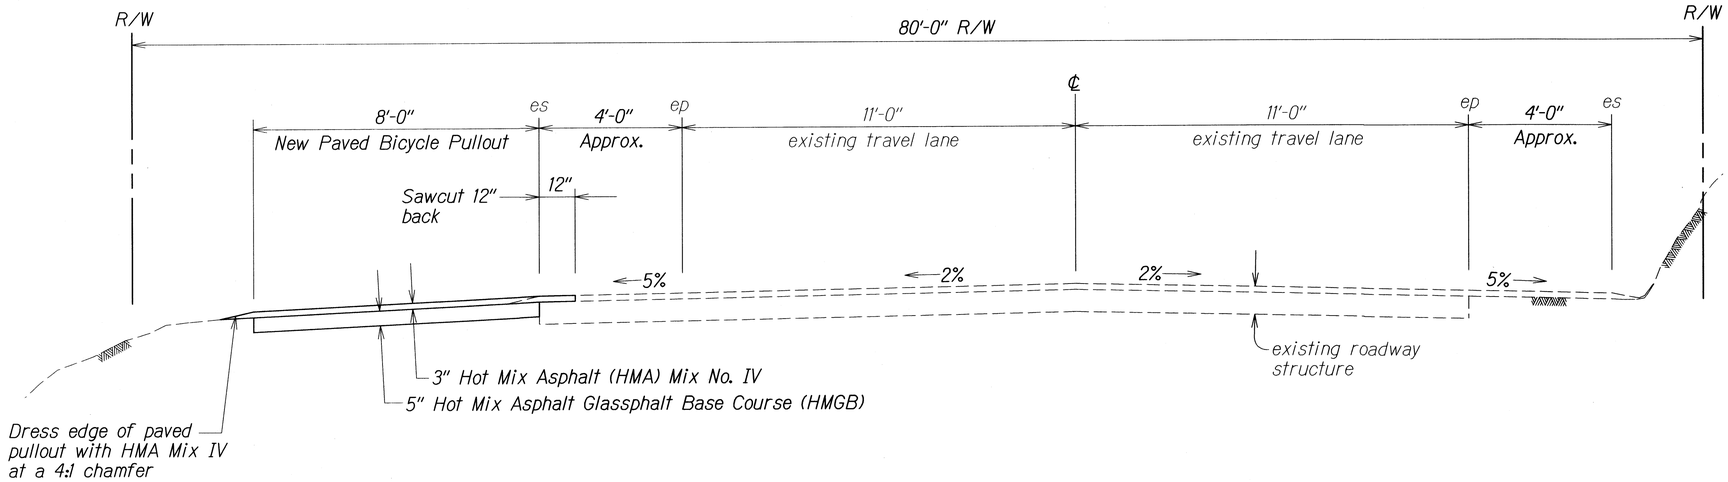


TYPICAL STRIPING
Scale: 1" = 10'

| | | |
|---|---|---|
| ORIGINAL PLAN | SURVEY PLOTTED BY | DATE 7/11 |
| | DRAWN BY JJ | |
| NOTE BOOK | TRACED BY | |
| | DESIGNED BY CSS | |
| | QUANTITIES BY | |
| | CHECKED BY | |

STATE OF HAWAII
DEPARTMENT OF TRANSPORTATION
HIGHWAYS DIVISION

# TYPICAL SECTIONS & DETAILS

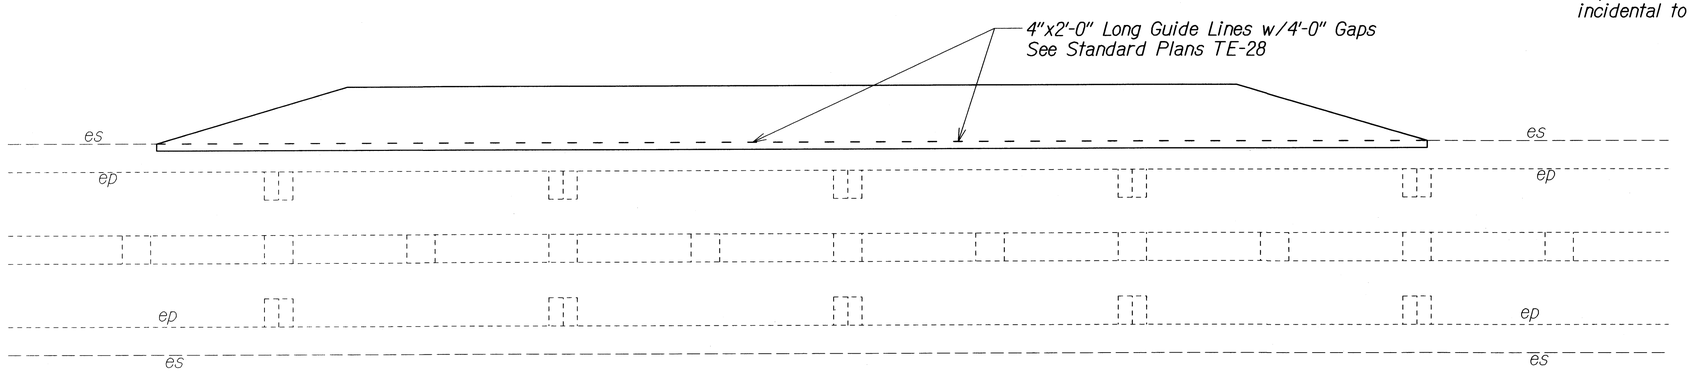HALEAKALA CRATER ROAD
Bicycle Pullout Areas
Federal-Aid Project No. STP-0378(2)

Scale: As Shown Date: July, 2011

SHEET No. 1 OF 1 SHEETS